CALC. BY DATE		LAK - 306 - 7.12	OHIO	446 452
CHKD. BY DATE			FHWA REGION 5	77 83

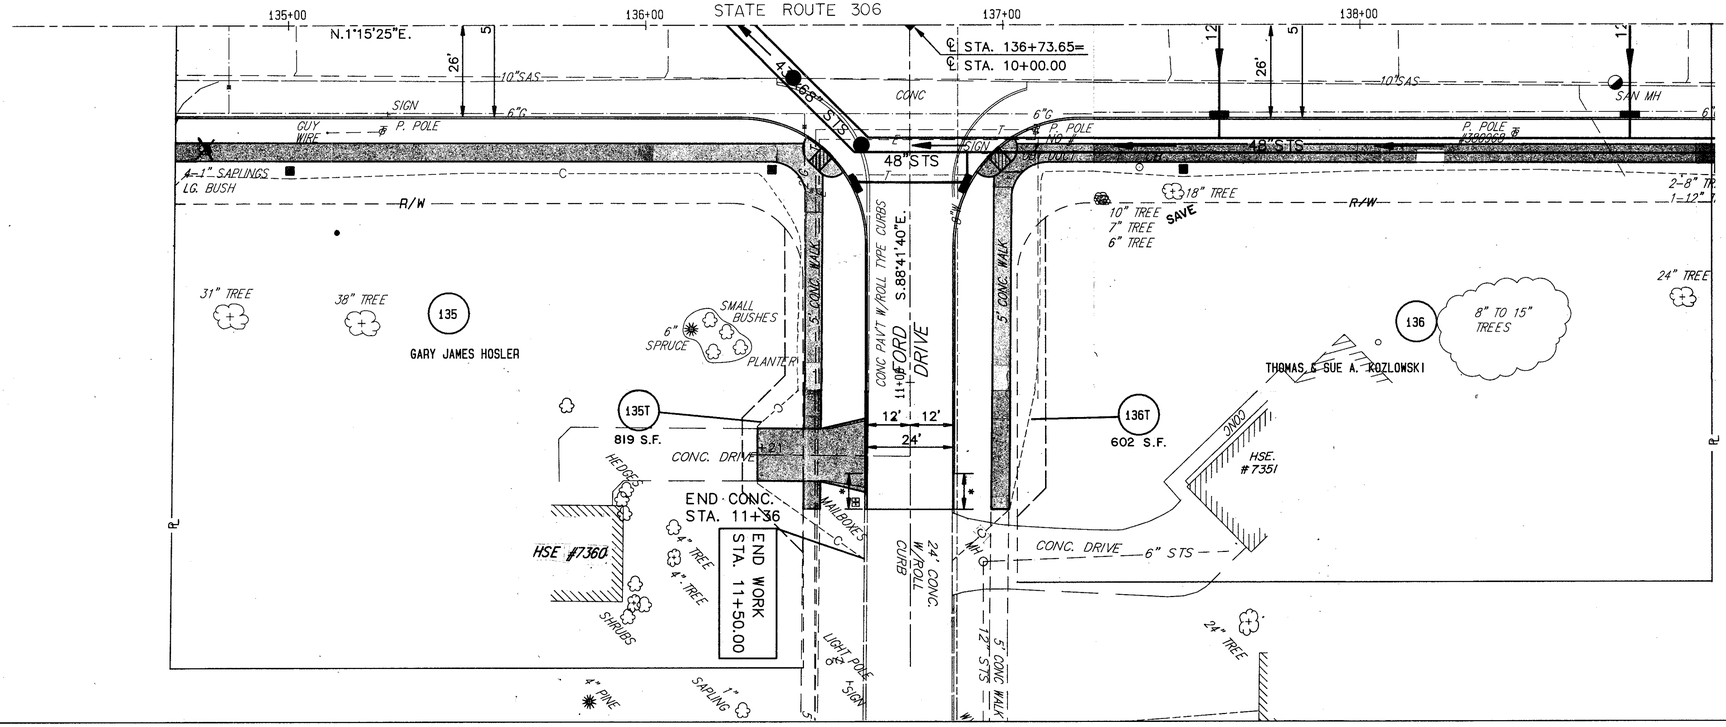

SEE SHEET NO. 48
FOR MAINLINE

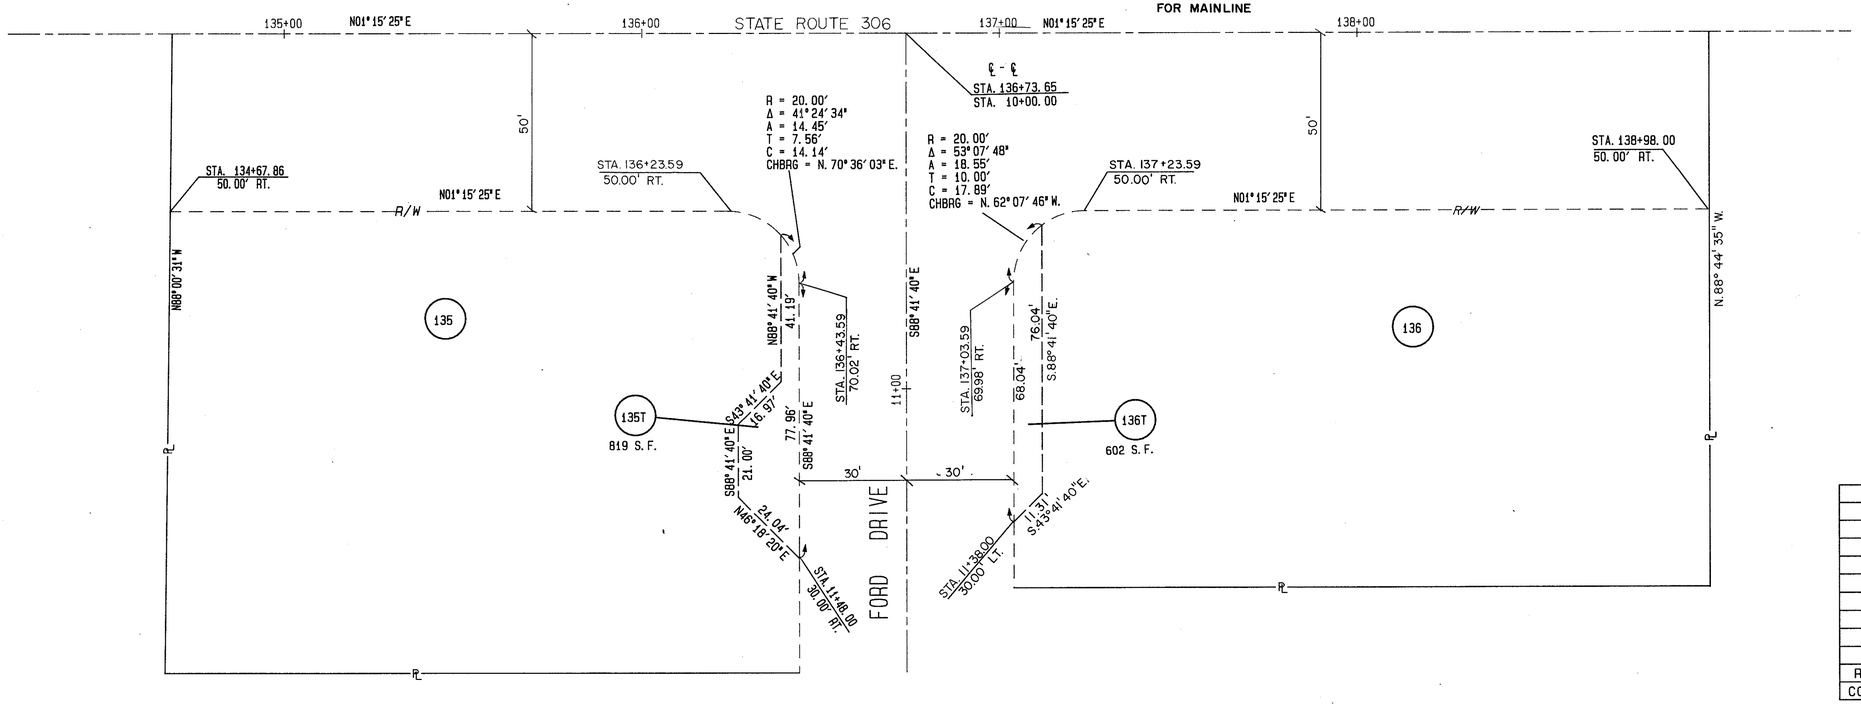

REV.	DATE
COMPLETION DATE:	

4/12/90

LAK - 306 - 7.12

RIGHT-OF-WAY PLAN AT FORD ROAD