PLOTTED BY: fkonopka
PLOTTED FROM: i:\projects\pid09866\09866tpc.dgn
09866tpc.dgn
PLOT SUBMITTED: 05-FEB-1999 10:13

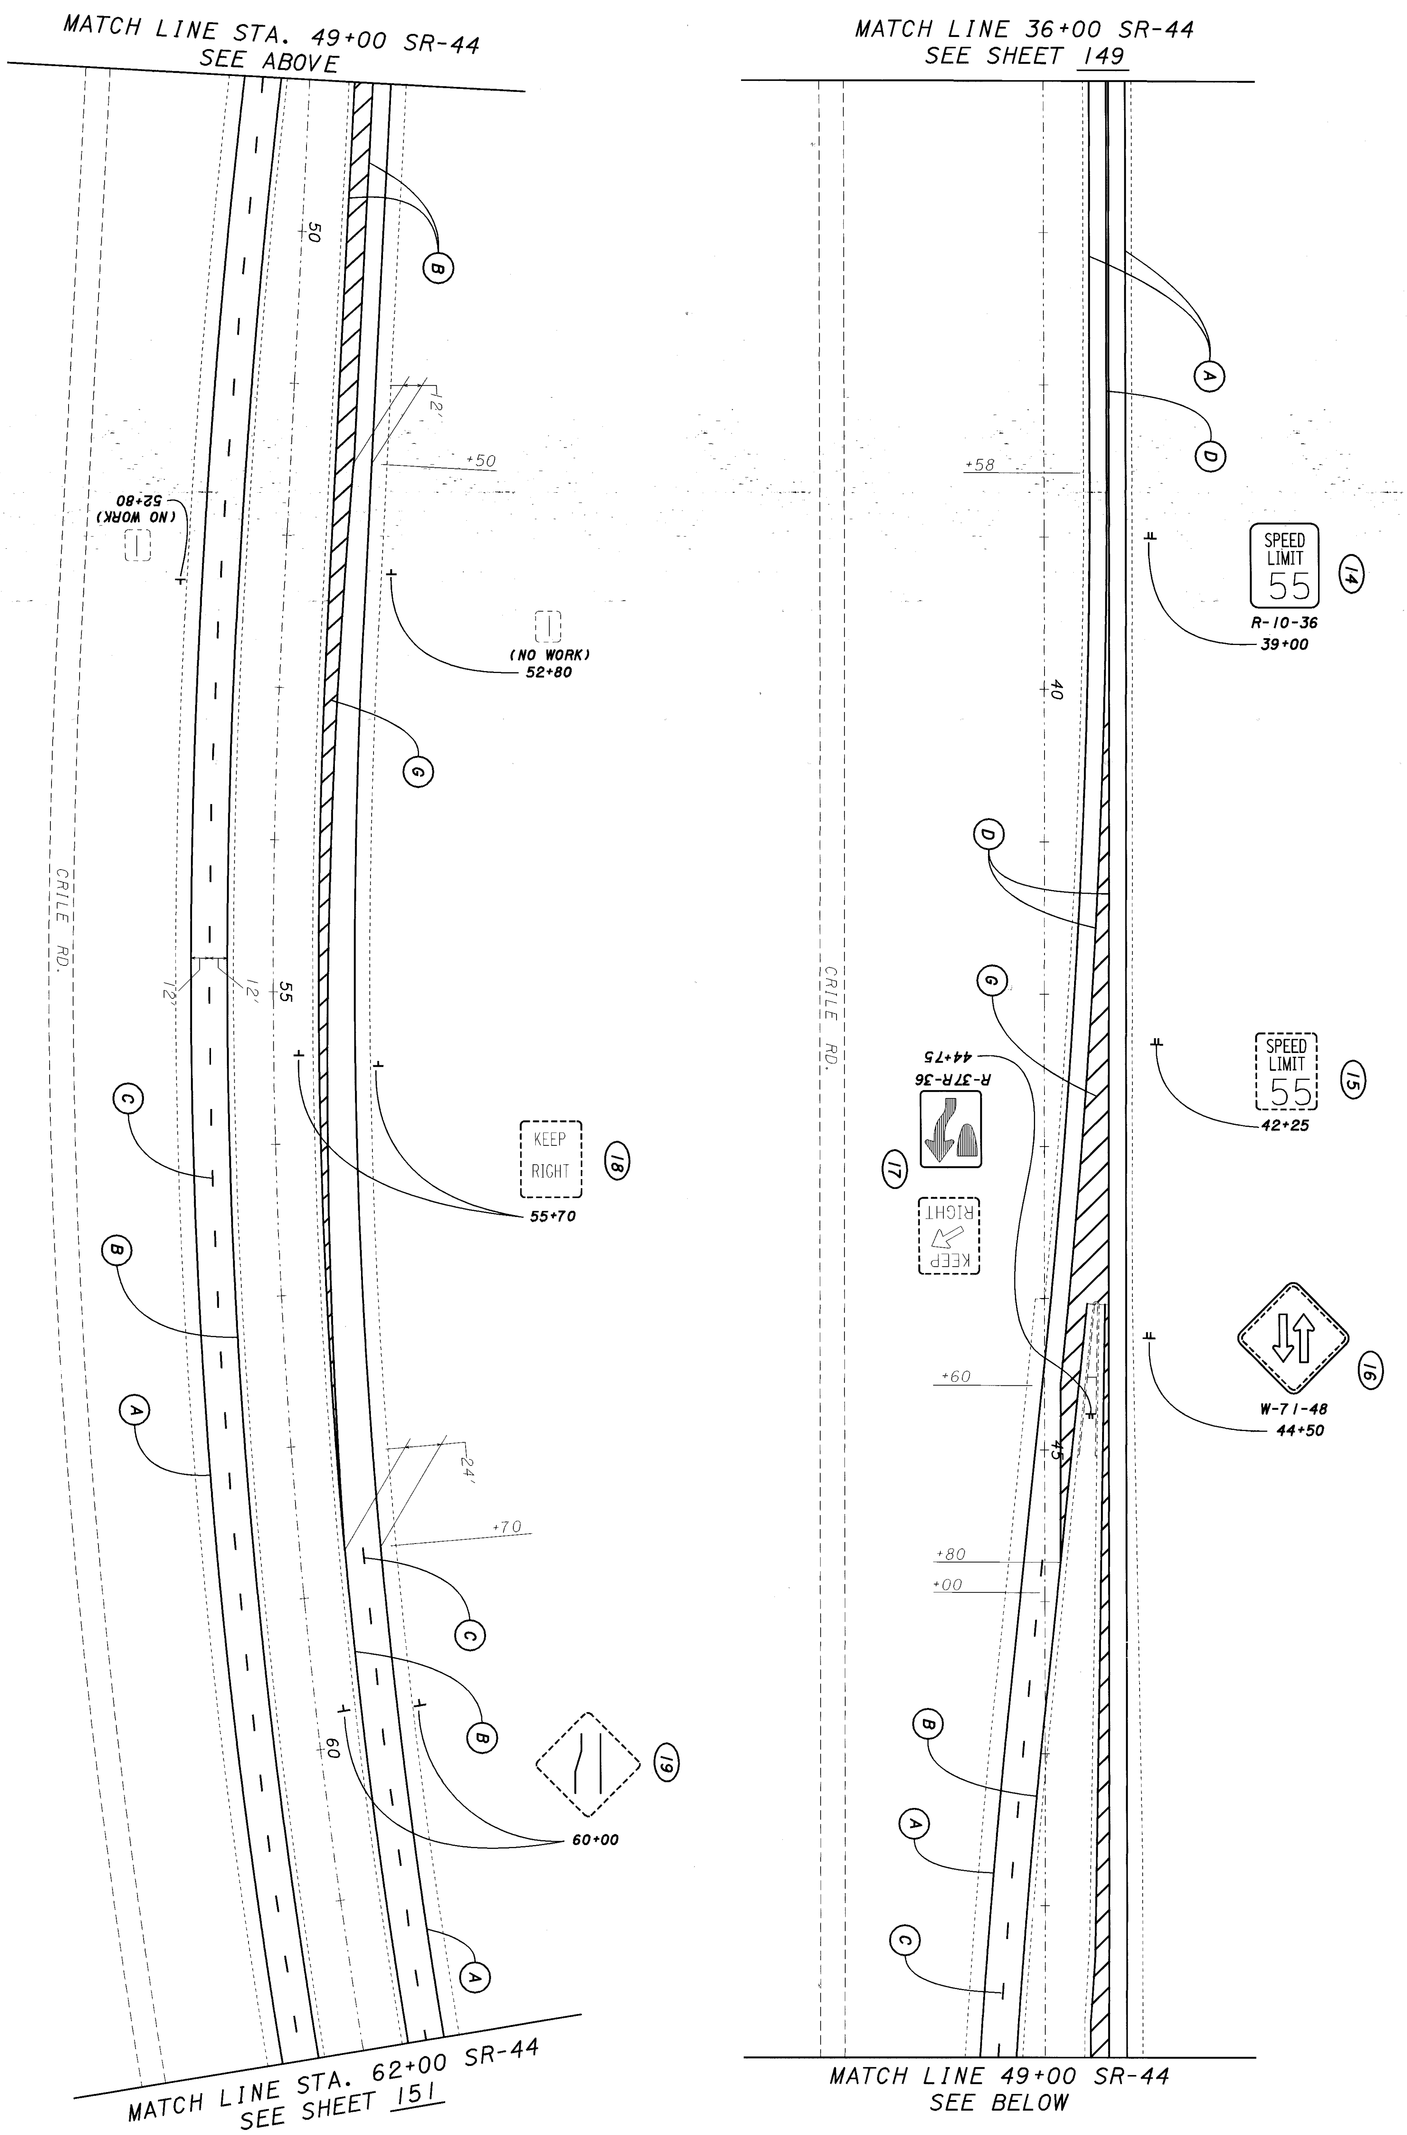


SEE SHEET 148 FOR PAVEMENT MARKING LEGEND
SEE SHEET 142 FOR TRAFFIC CONTROL SUB-SUMMARY

150
196

**LAK-44-0.01**

# TRAFFIC CONTROL - S.R. 44
## STA. 36+00 TO STA. 62+00

CALCULATED JEL
CHECKED FLK

0 50 100
SCALE IN FEET

N