FED. RD. DIVISION	STATE	PROJECT	
2	OHIO		

39
228

LAKE COUNTY
LAK-44-1.70

Seeding		End Area		Volume	
Width Feet	Area SqYds.	Cut	Fill	Cut	Fill

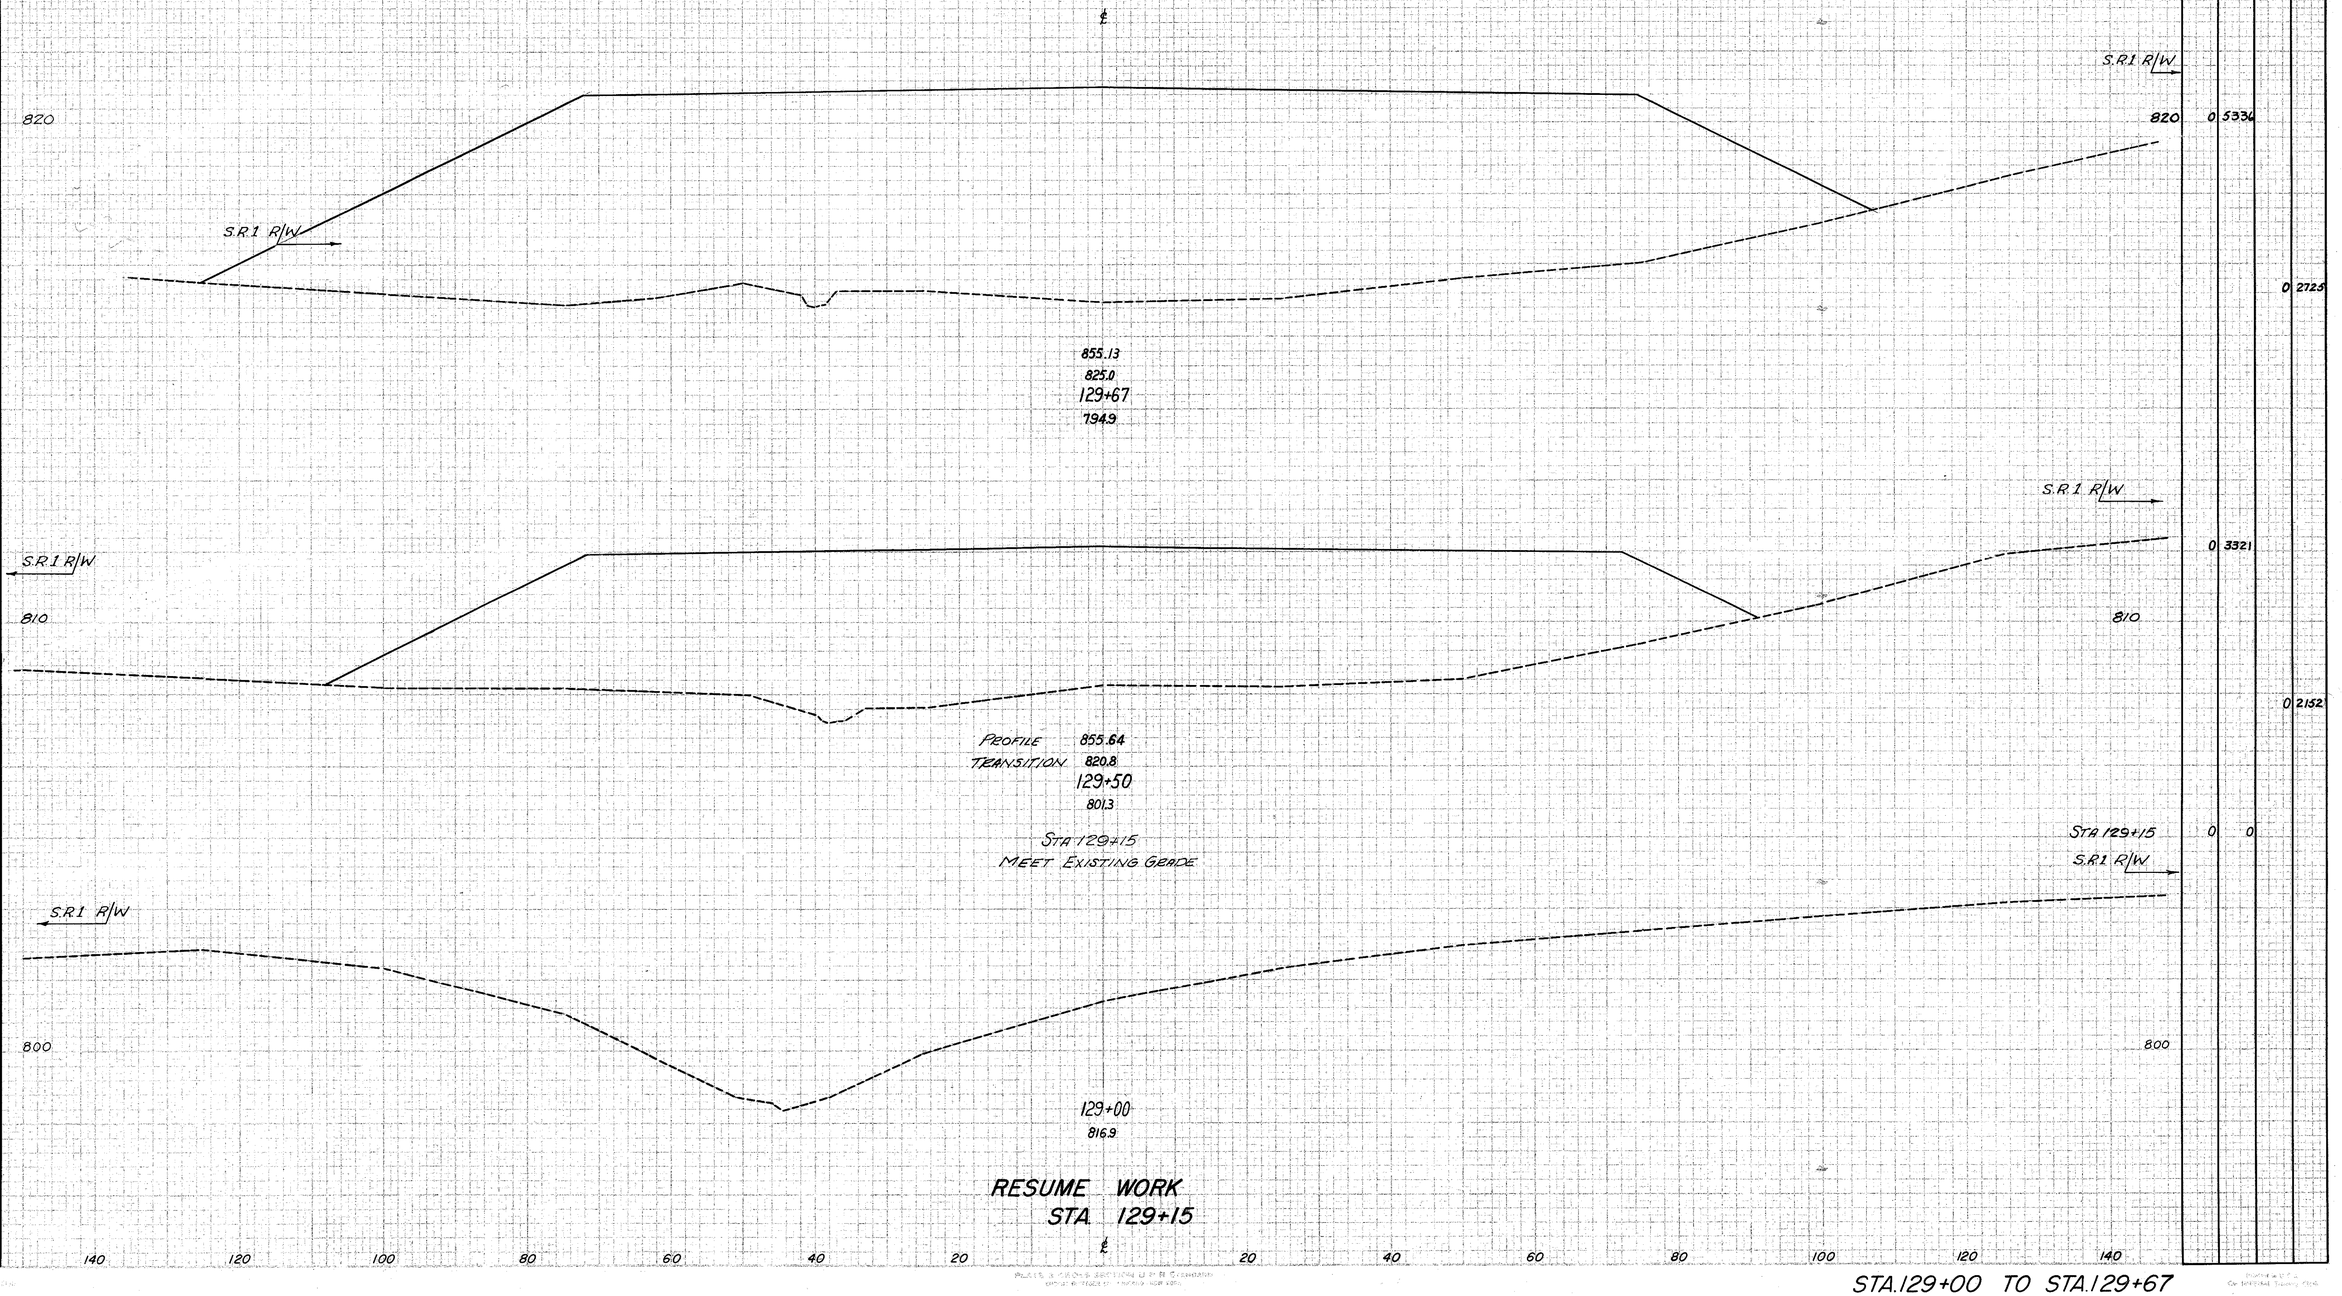

STA.129+00 TO STA.129+67