MICROFILMED
DEC 15 1967

FED. RD. DIVISION	STATE	PROJECT	
2	OHIO		

LAK-44-3.79

157
204

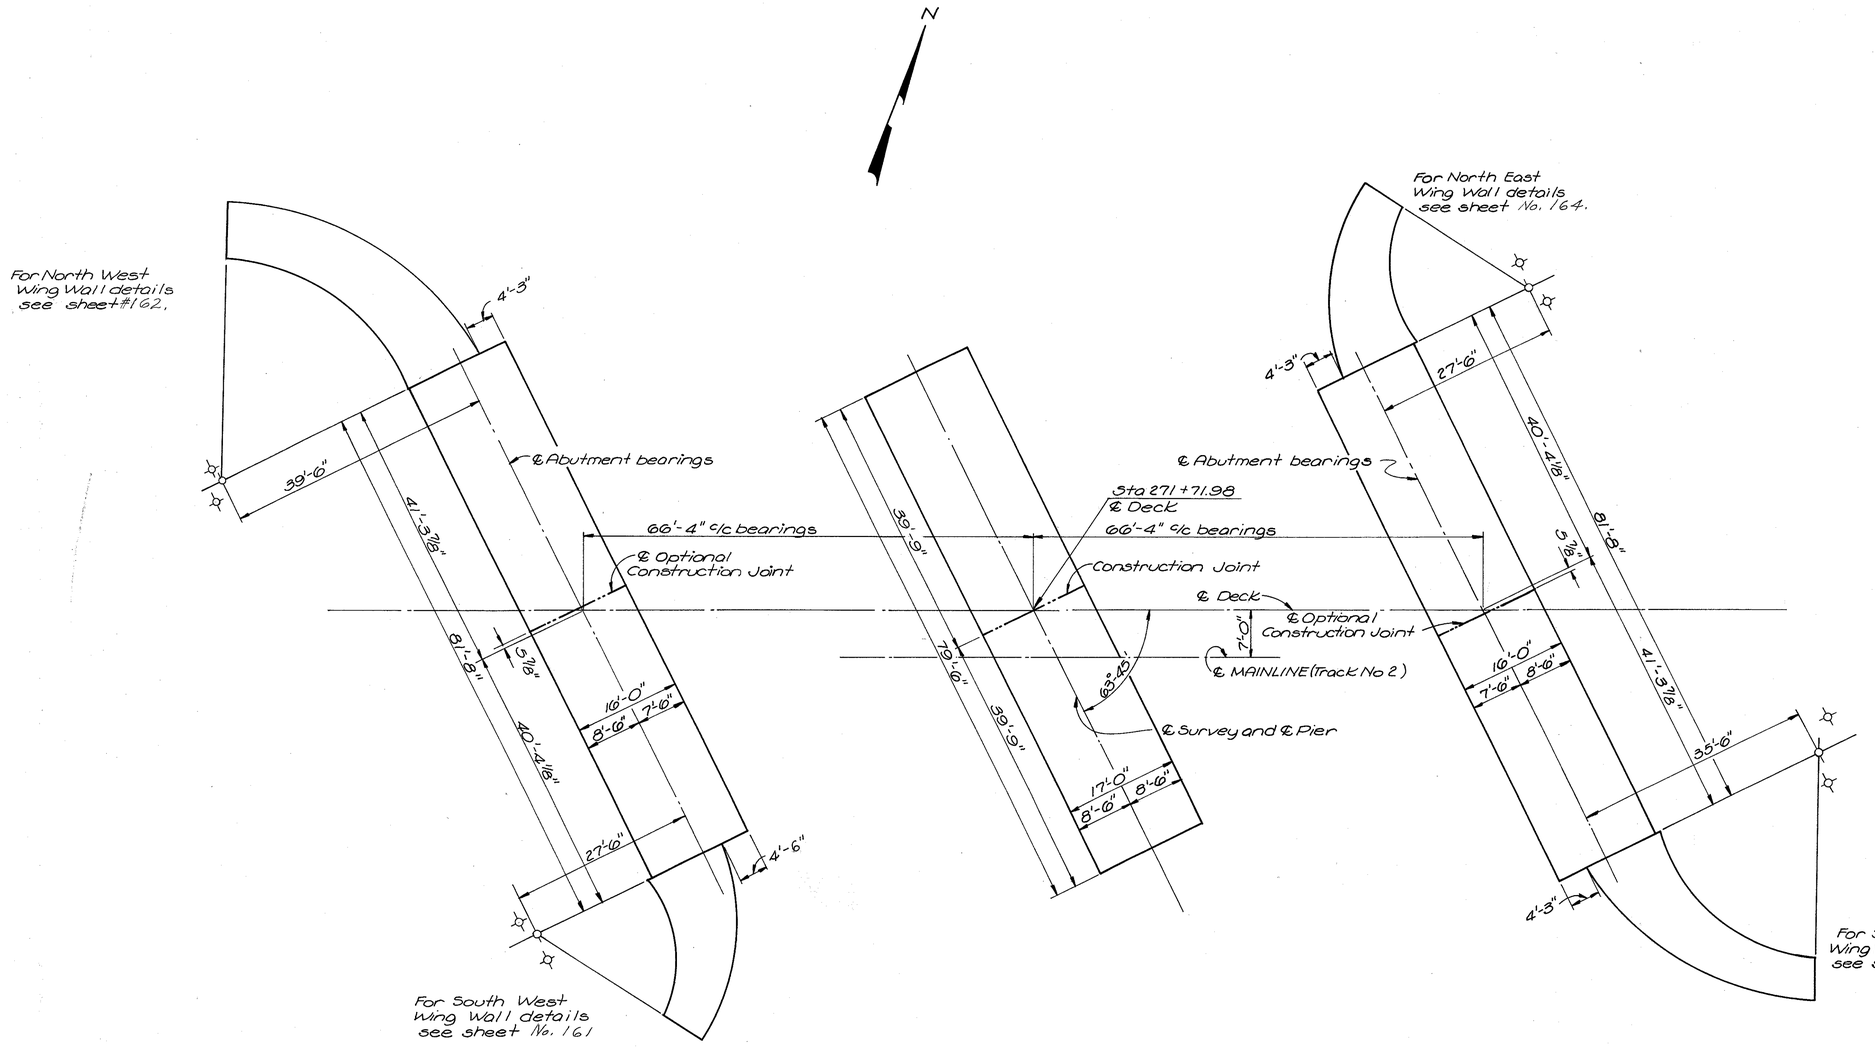

STATE OF OHIO
DEPARTMENT OF HIGHWAYS
DIVISION OF DESIGN AND CONSTRUCTION
BUREAU OF BRIDGES

FOOTING PLAN

BRIDGE NO LAK-44-0483
under
N.Y.C. & ST. L. R.R.

LAKE COUNTY Sta. 271+64.18

DESIGNED	DRAWN	TRACED	CHECKED	REVIEWED	DATE	REVISED
MPB DM	MPB	MKH	WCK	BFG	8-8-61	