FHWA REGION	STATE	PROJECT	
5	OHIO		

33
38

LAKE COUNTY
LAK-44-4.14

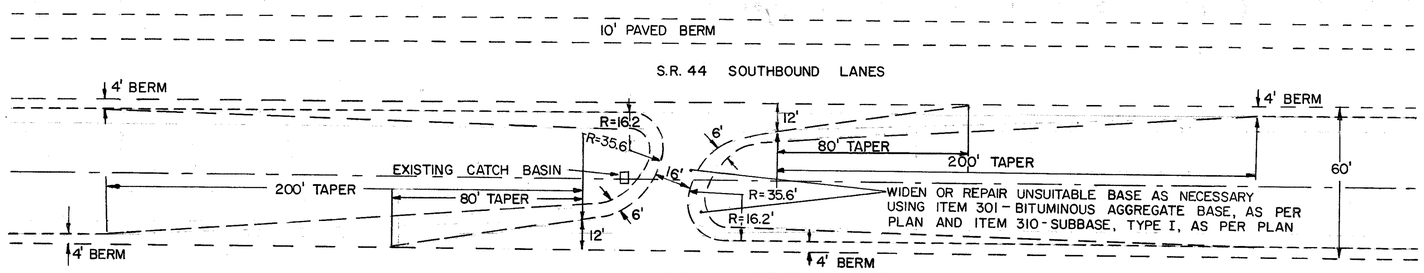

CROSSOVER DETAIL STA. 240+60

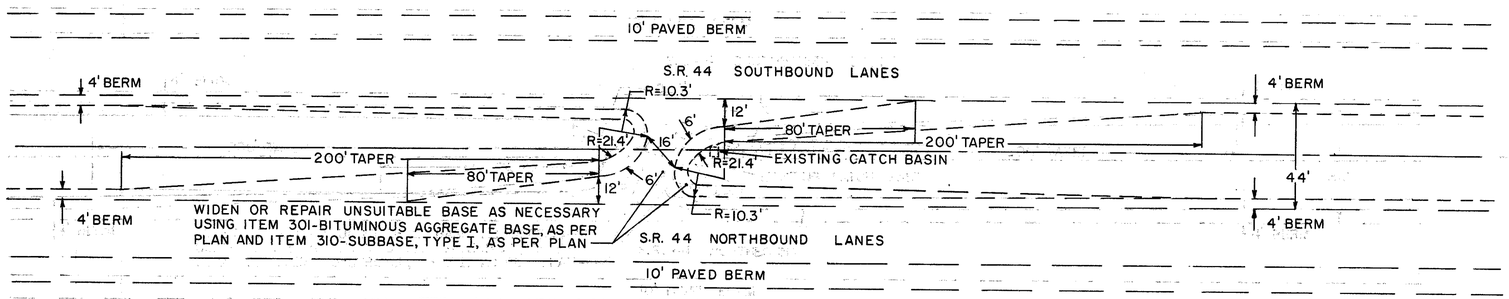

CROSSOVER DETAIL STA. 295+30

SCALE
0 15 30

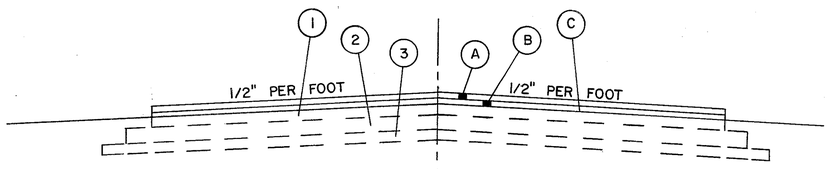

TYPICAL SECTION

LEGEND

EXISTING

(1) ITEM 301 - BITUMINOUS AGGREGATE BASE

(2) ITEM 304 - AGGREGATE BASE

(3) ITEM 310 - SUBBASE

PROPOSED

(A) -1¼"- ITEM 848 ASPHALT CONCRETE SURFACE COURSE, TYPE 1

(B) -1¾"- ITEM 848 ASPHALT CONCRETE SURFACE COURSE, TYPE 2

(C) ITEM 407 TACK COAT, AND COVER AGGREGATE

COMPUTED BY: RMP 7/83
CHECKED BY: JM 7-83

ESTIMATED QUANTITIES

SHEET Nº	LOCATION	407		848	
		COVER AGGREGATE	TACK COAT	ASPHALT CONCRETE SURFACE COURSE, TYPE 1	ASPHALT CONCRETE INTERMEDIATE COURSE, TYPE 2
	S.R. 44	TONS	GALS.	CU. YDS.	CU. YDS.
33	STA. 240+60	1	23	8	11
33	STA. 295+30	1	19	7	9
	TOTALS	2	42	15	20