SHEET NO.	STATE	PROJECT	
2	OHIO		

LAKE COUNTY
LAK-44-7.22

TYPICAL SECTION NOTE: The typical section of the adjoining project is identical to the typical section of this project.

Marker to be furnished and erected on the right by the State of Ohio before acceptance of this project.

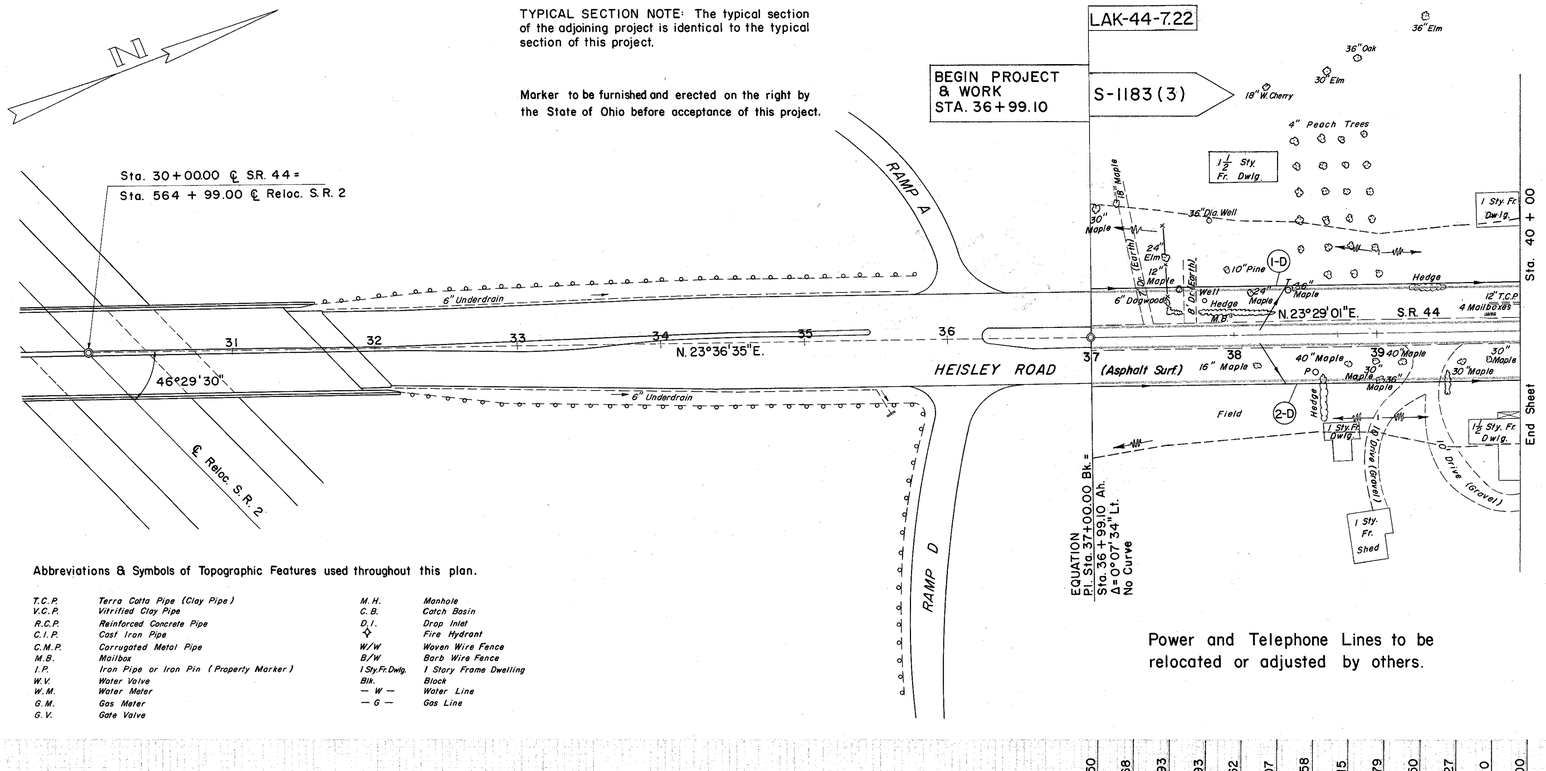

Power and Telephone Lines to be relocated or adjusted by others.

Abbreviations & Symbols of Topographic Features used throughout this plan.

T.C.P.	Terra Cotta Pipe (Clay Pipe)	M.H.	Manhole
V.C.P.	Vitrified Clay Pipe	C.B.	Catch Basin
R.C.P.	Reinforced Concrete Pipe	D.I.	Drop Inlet
C.I.P.	Cast Iron Pipe	✧	Fire Hydrant
C.M.P.	Corrugated Metal Pipe	W/W	Woven Wire Fence
M.B.	Mailbox	B/W	Barb Wire Fence
I.P.	Iron Pipe or Iron Pin (Property Marker)	1 Sty. Fr. Dwlg.	1 Story Frame Dwelling
W.V.	Water Valve	Blk.	Block
W.M.	Water Meter	— W —	Water Line
G.M.	Gas Meter	— G —	Gas Line
G.V.	Gate Valve		

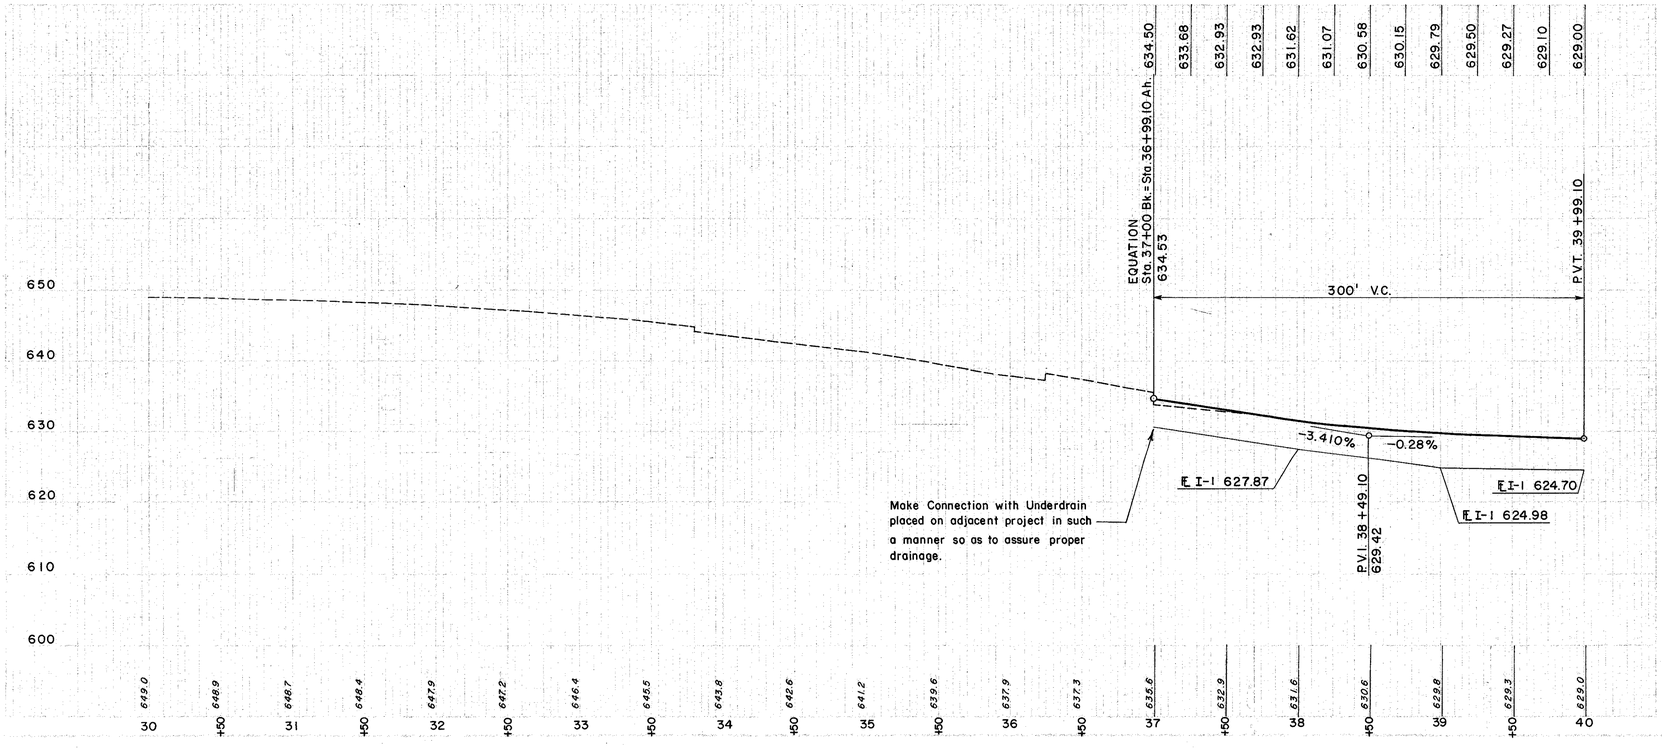

UTILITIES

Lake County (Water)
Office of the Sanitary Engineer
Erie Street Office Building
Painesville, Ohio

The Cleveland Electric Illuminating Co.
4737 Main Avenue
Ashtabula, Ohio

The Ohio Bell Telephone Co.
820 West Superior Avenue
Cleveland 13, Ohio

The East Ohio Gas Co.
Cleveland, Ohio

City of Painesville
7 Richmond St.
Painesville, Ohio

Ohio Water Service
235 State Street
Struthers, Ohio

(D) DRAINAGE

REF. NO.	STATION FROM	STATION TO	SIDE	I-1 6" PIPE CLASS I-3 (DEEP) L.F.	I-5 6" 60° WYE EA.
1-D	37+00	40+00	LT.	332	1
2-D	37+00	40+00	RT.	332	1
TOTAL				664	2

(P) PAVEMENT

REF. NO.	STATION FROM	STATION TO	SIDE	B-21 WATER-PROOFED AGGR. BASE COURSE C.Y.	I-12 CONC. CURB TYPE 2A L.F.	I-18 STAB. CRUSH. AGGR. C.Y.	I-22 SUB-BASE S.Y.	T-31 BIT. MAT'L. GALS.	T-31 #6 AGGR. C.Y.	T-71 REINF. PORT. CEM. CONC. PAVT. 9" S.Y.
	37+00	40+00	—	44	600	76	382	133	4.3	1700

EXCAVATION		1,980 C.Y.
EMBANKMENT		162 C.Y.
EMBANKMENT	20	194 C.Y.

S.R.44 STA. 30+00 TO STA. 40+00