Fed. Rd. Division	State	Project	
2	OHIO		

195
212

LAKE COUNTY
LAK-44-7.22

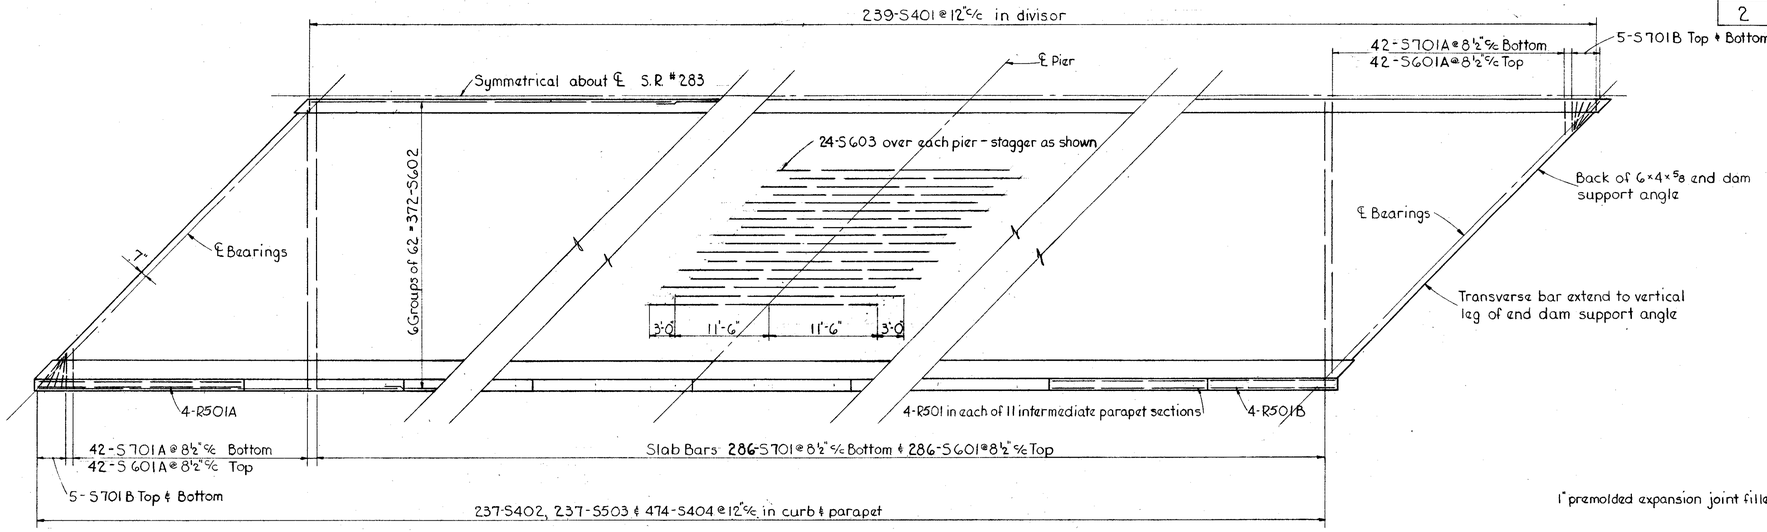

HALF PLAN - DECK REINFORCING

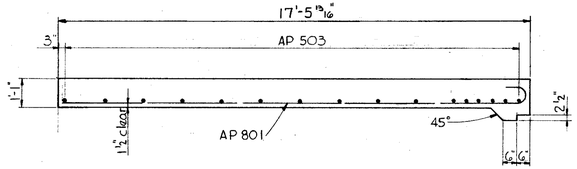

SECTION A-A

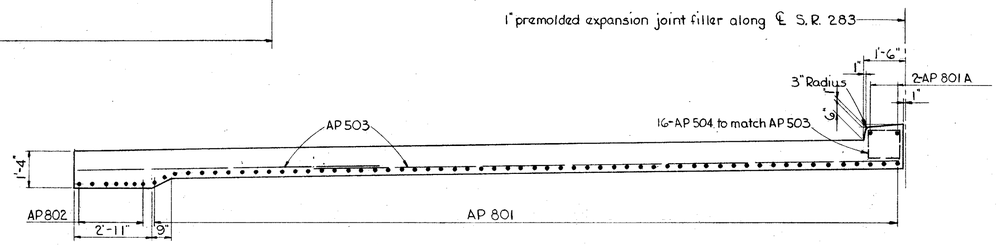

SECTION B-B

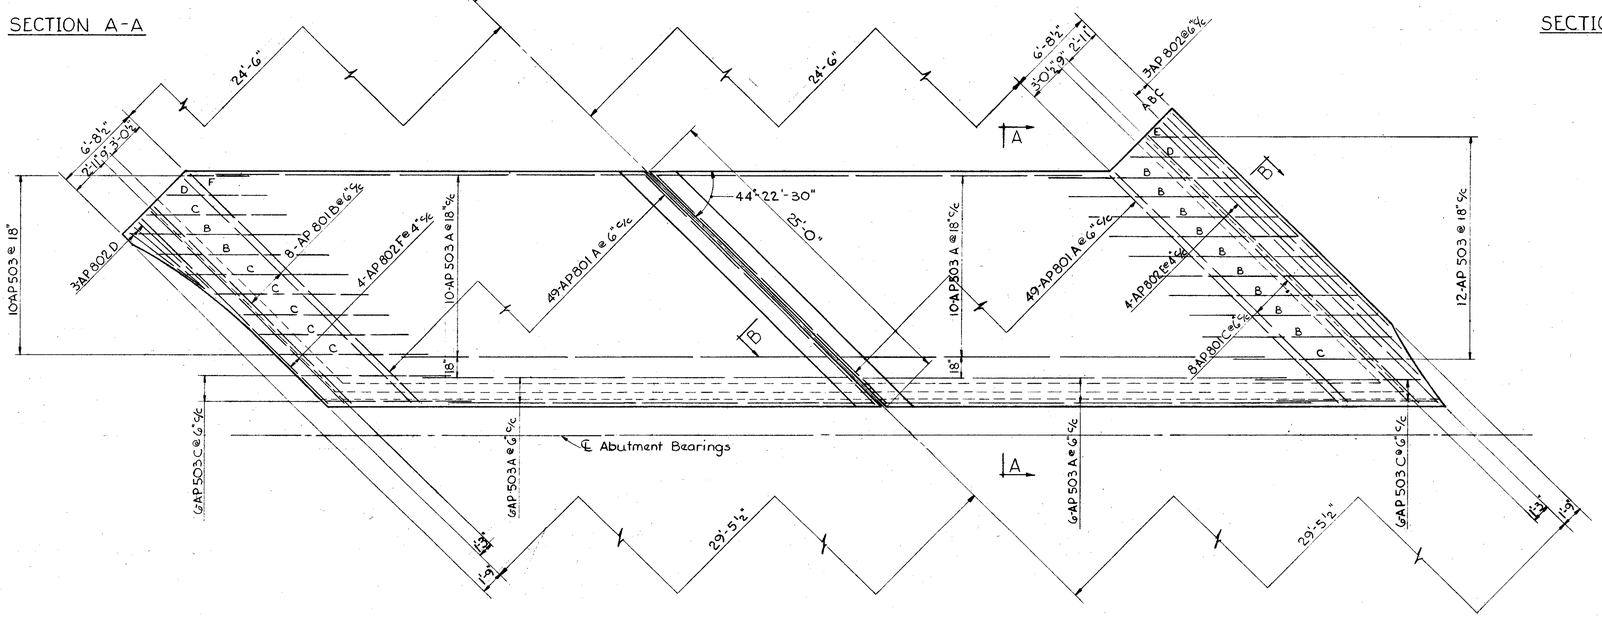

PLAN OF APPROACH SLAB

SECTION B-B

PREPARED BY
CAPITOL ENGINEERING ASSOCIATES, DILLSBURG, PA.
FOR
STATE OF OHIO
DEPARTMENT OF HIGHWAYS
DIVISION OF DESIGN AND CONSTRUCTION
BUREAU OF BRIDGES

DECK DETAILS

BRIDGE NO. LAK-44-0795
S.R. 44 UNDER S.R. 283
LAKE COUNTY
STA. 75+63.40

DESIGNED	DRAWN	TRACED	CHECKED	REVIEWED DATE	REVISED
M.C.	J.E.G.				