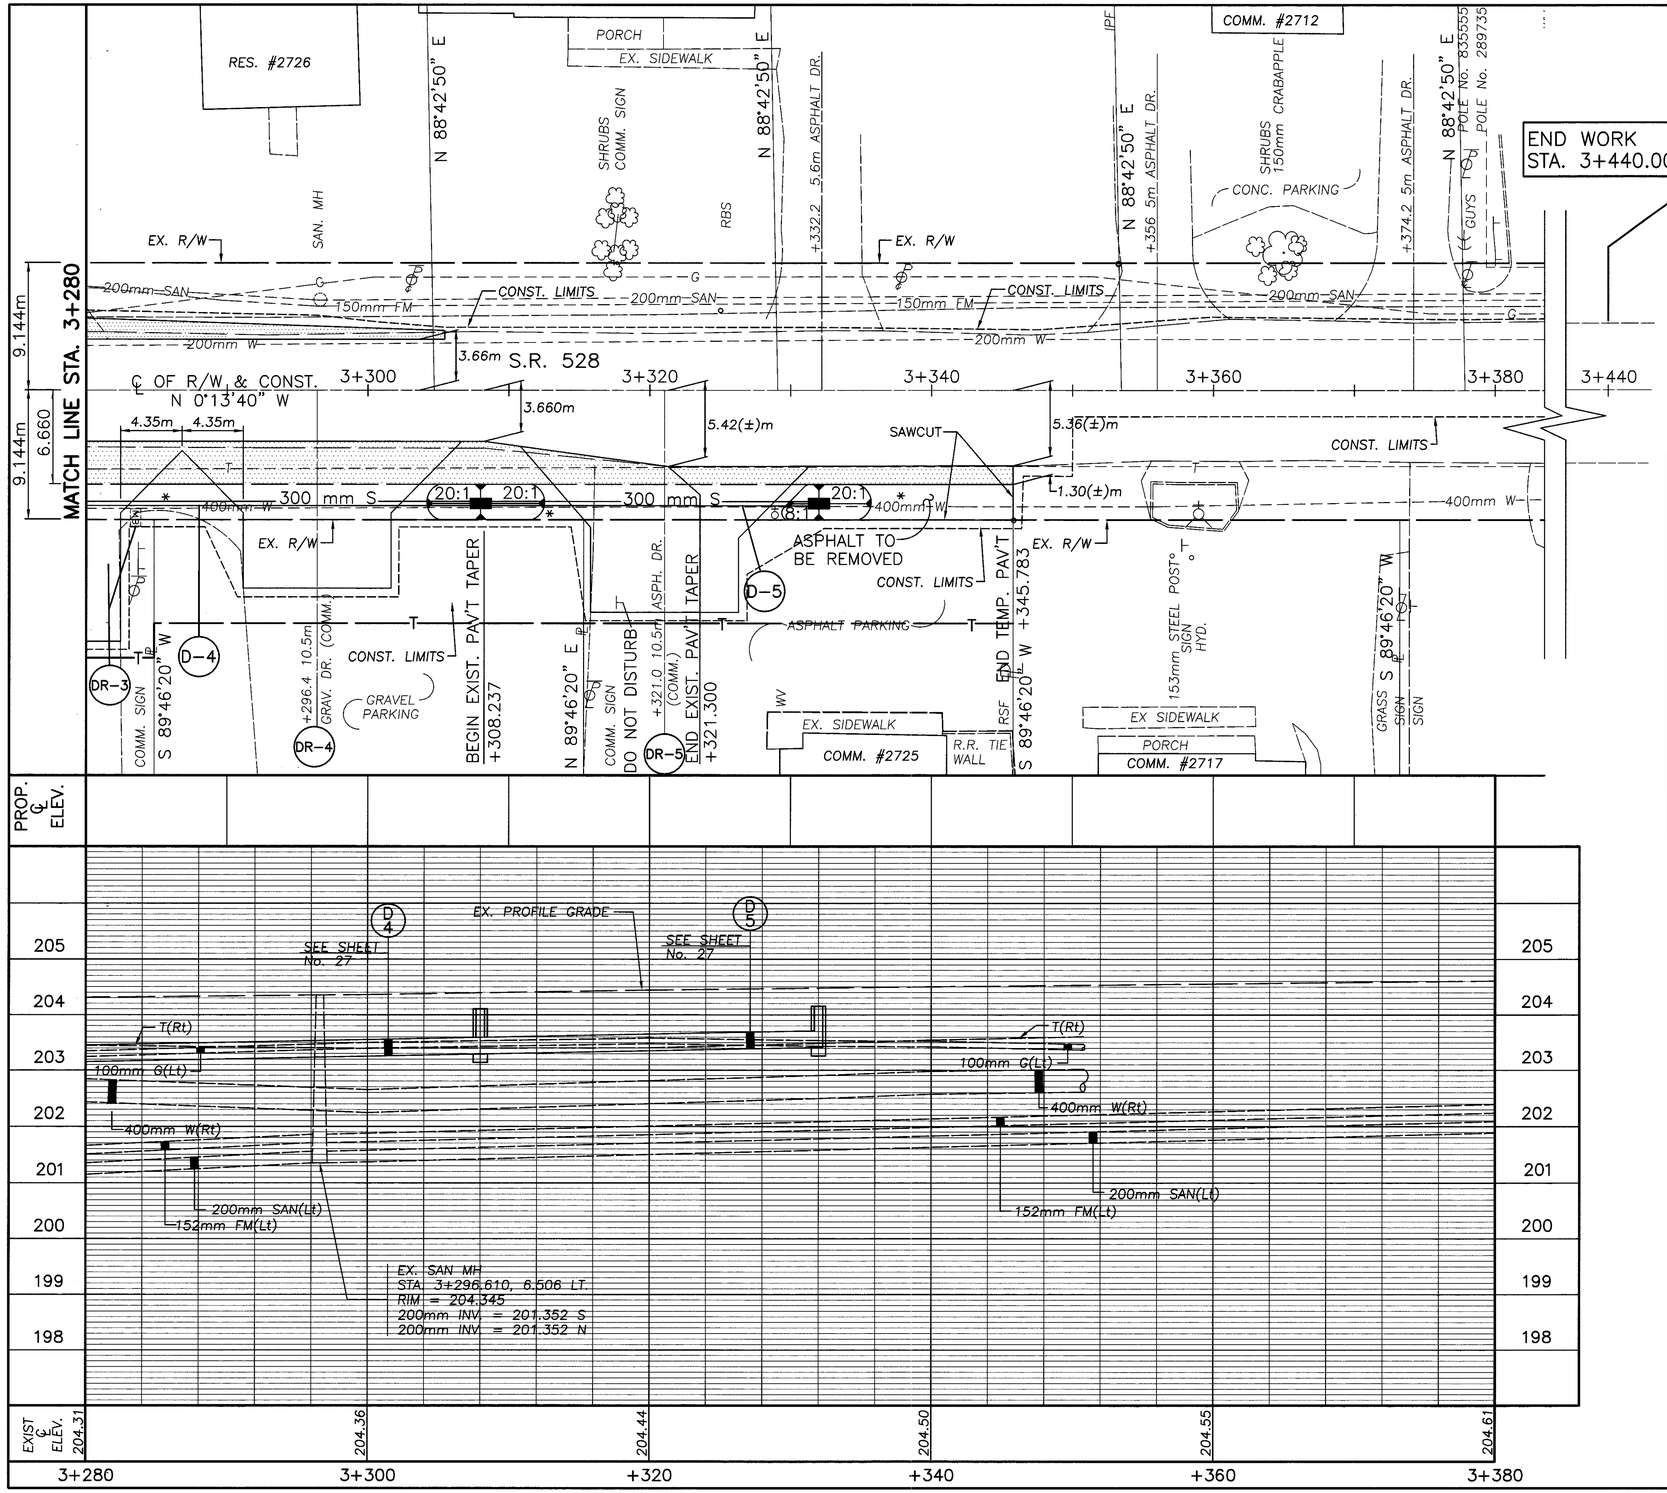

metric units

RATIO 1:200
HORIZONTAL SCALE IN METERS

CALCULATED DEW
CHECKED JSK

ESTIMATED QUANTITIES

REF. No.	SIDE	STATION FROM	STATION TO

TOTALS CARRIED TO GENERAL SUMMARY

PLAN AND PROFILE
STA. 3+280 TO STA. 3+380

LAK-528-11.024

19
49

FILE NAME: 96010 GPC
DATE: 9/17/97 WEB
PLOT: 1-0.2