SODDING		ROCK CHANNEL PROTECTION	
END WIDTH	SQ. METERS	END AREA	VOLUME
0		0	0
	0		20.8
0		5.94	
	0		61.9
	0		83

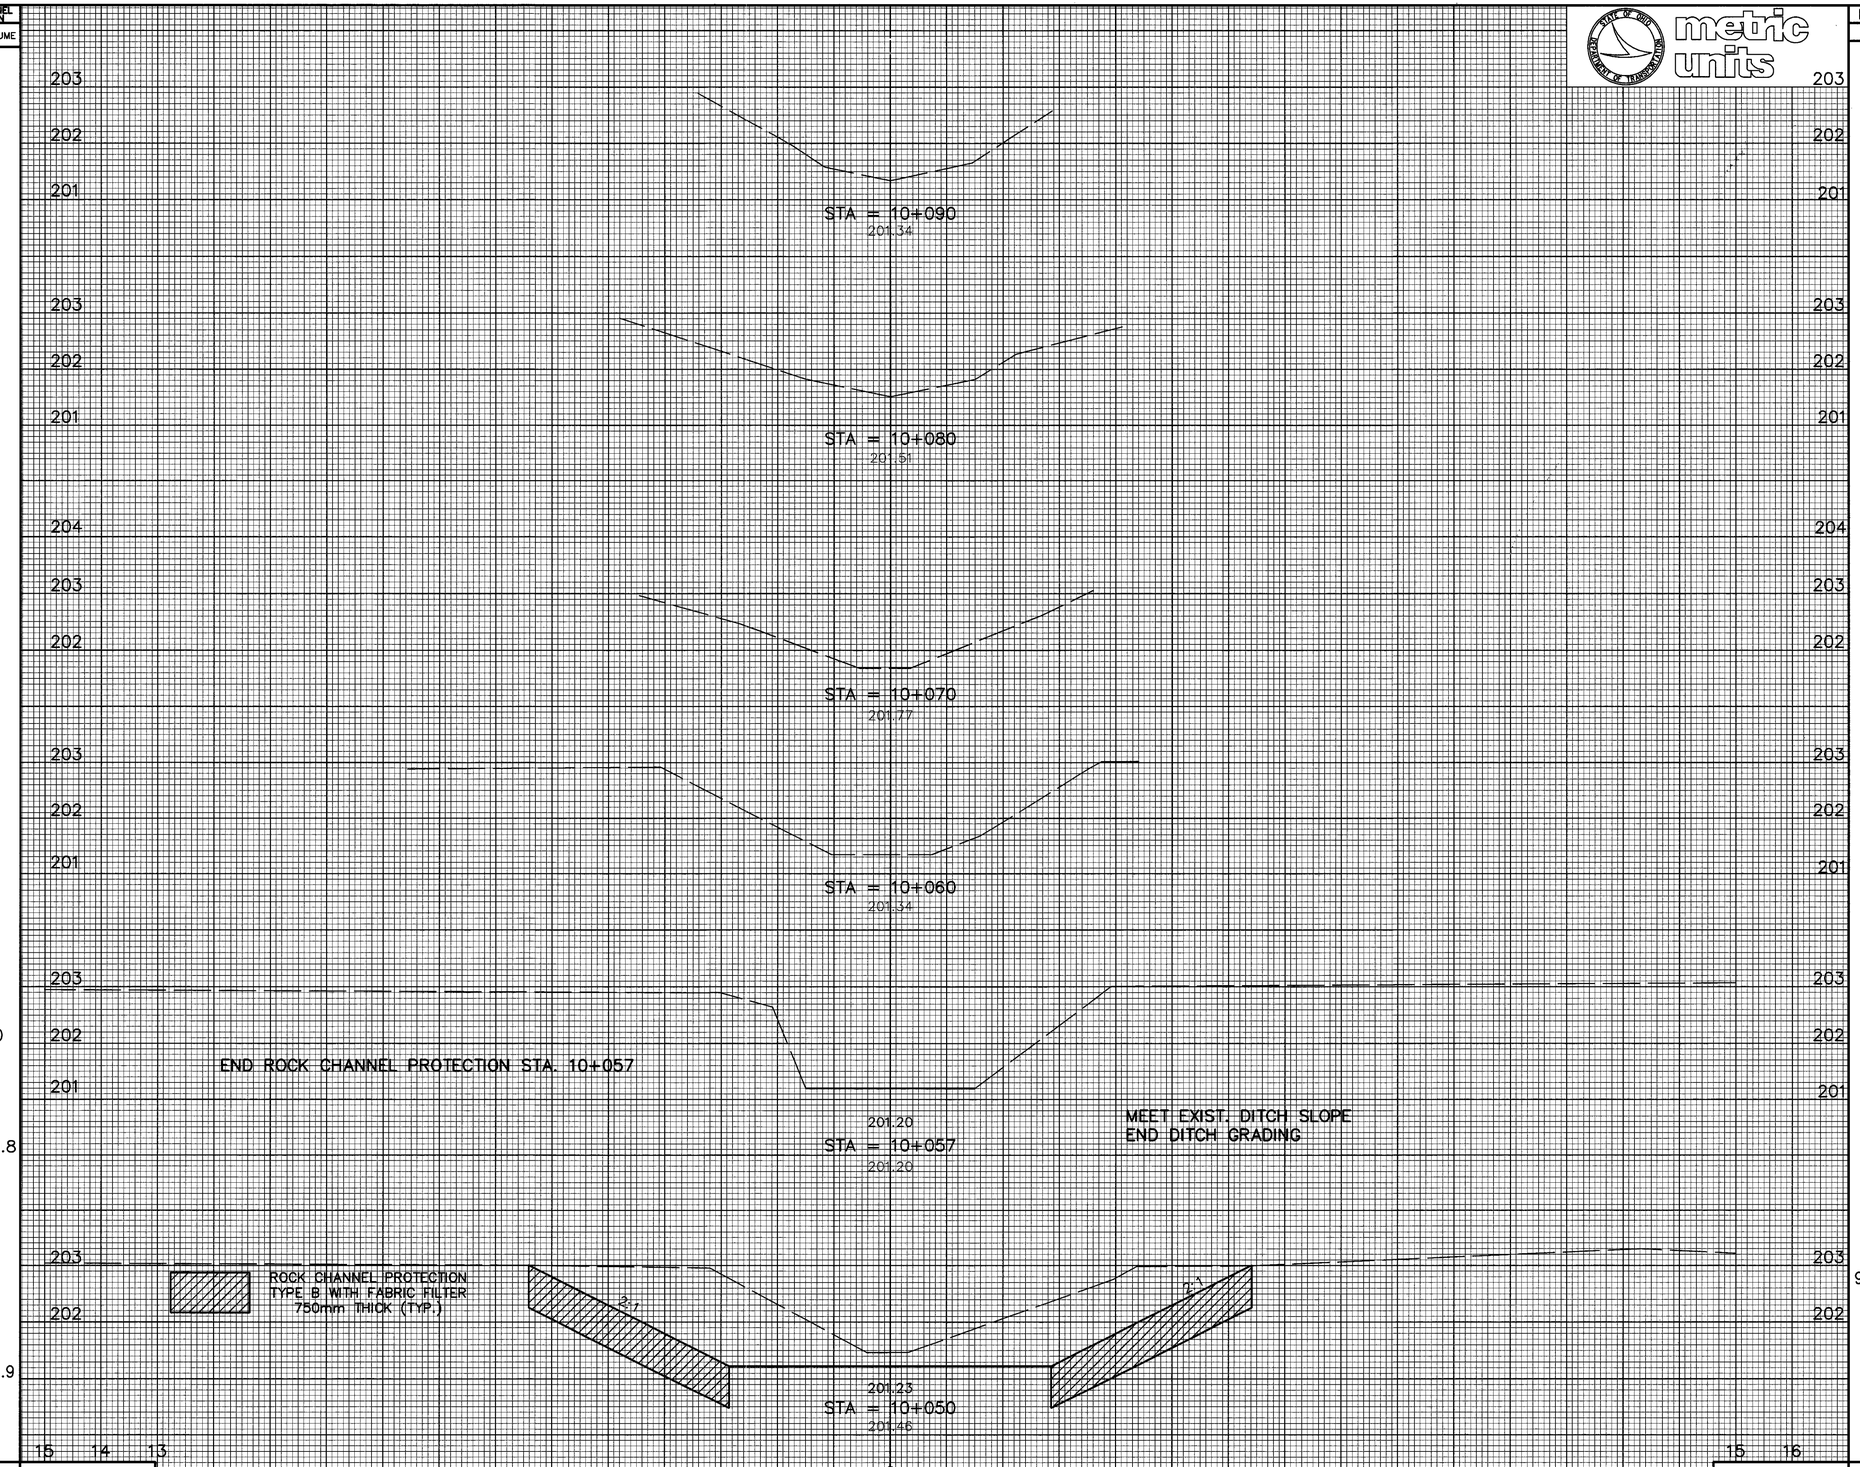

SHEET TOTAL

END AREA		VOLUME	
CUT	FILL	CUT	FILL
0	0		
		34.1	0
9.73	0		
		124.2	0
		158	0

SHEET TOTAL

metric units

CALCULATED DEW
CHECKED JSK

CHANNEL CROSS-SECTIONS
STA. 10+050 STA. 10+090

LAK-528-11.024

File Name: GXJ
DATE: 6/16/97 PS
PLOT: 1-0.5