NOTES

1. FOR WINGWALL DETAILS AND SECTION Y–Y, SEE SHEET 8 / 9 .
2. FOR LEGEND AND ADDITIONAL NOTES, SEE SHEET 6 / 9 .

metric units

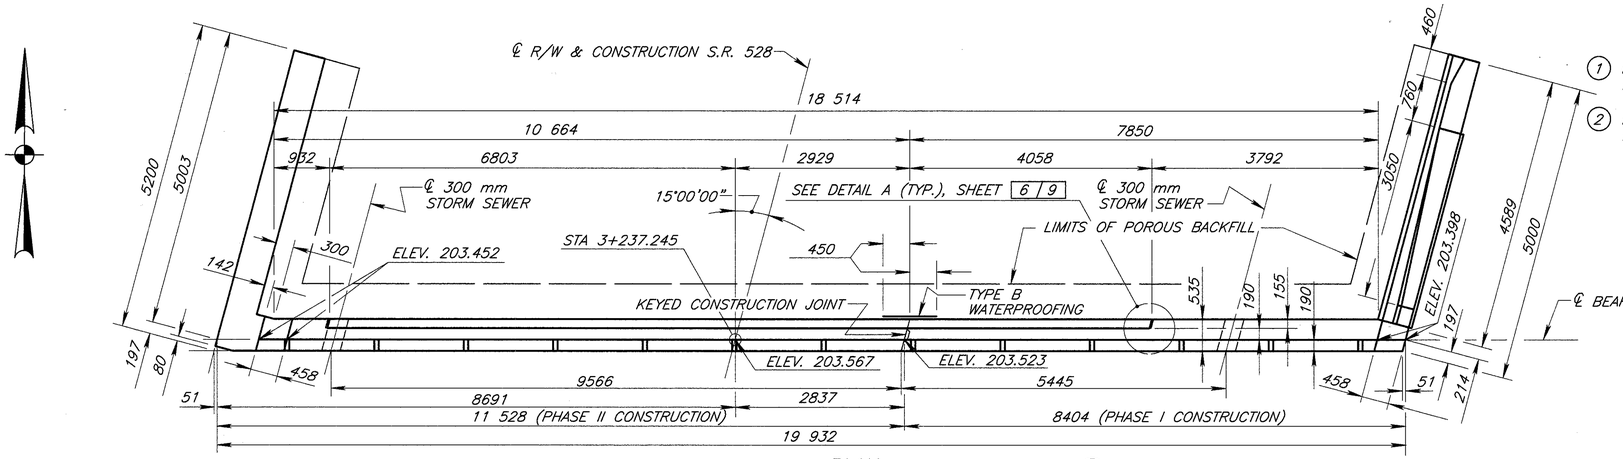

PLAN

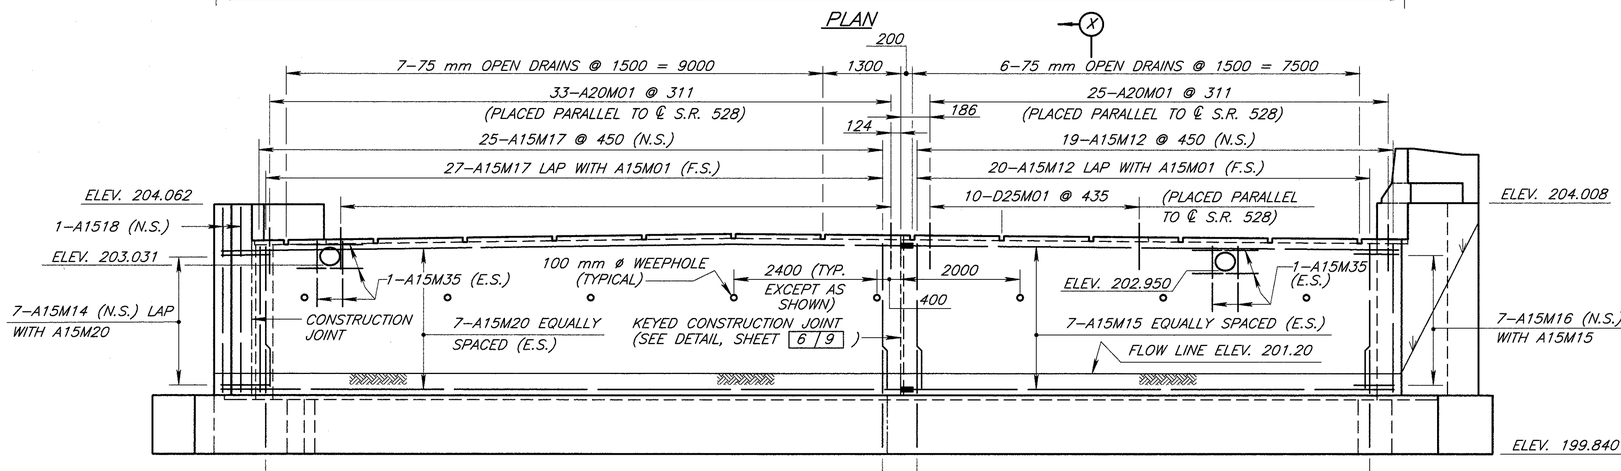

ELEVATION

(PILES, PIPE SLEEVE AND EXISTING WATER MAIN NOT SHOWN)

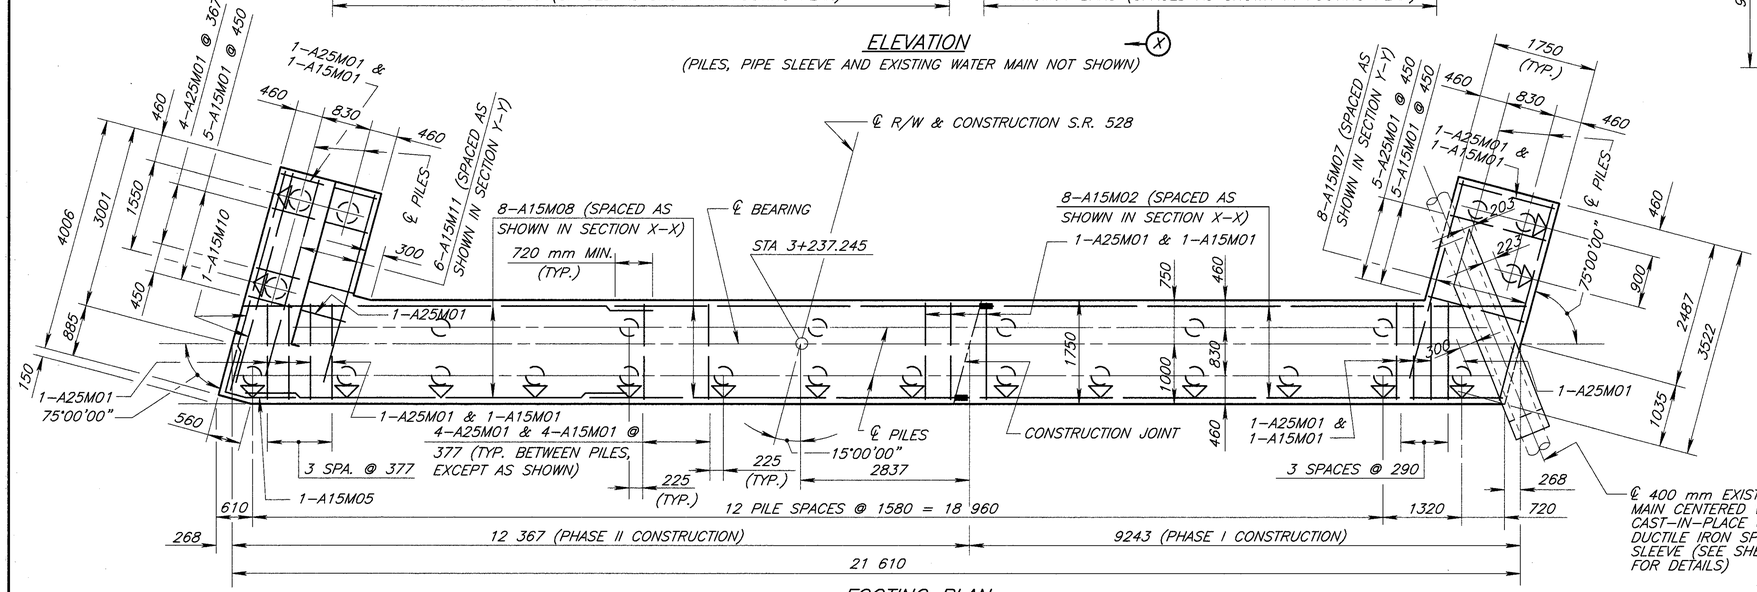

FOOTING PLAN

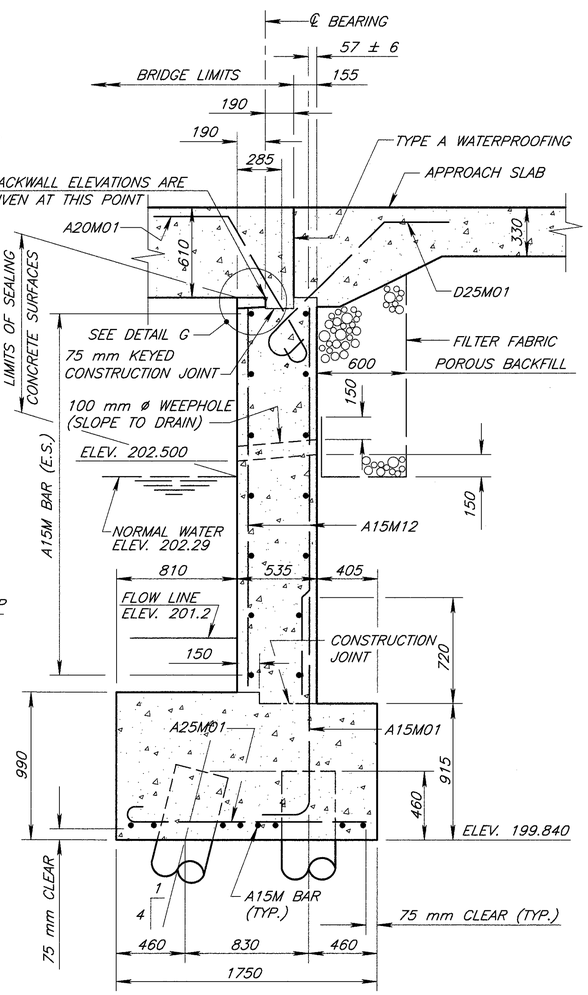

SECTION X–X

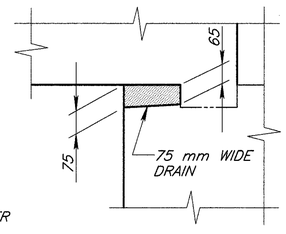

DETAIL G

DESIGN AGENCY
McCOY ASSOCIATES INC.
367 GHENT ROAD, SUITE 1A
AKRON, OHIO 44333

DATE 12–31–96
STRUCTURE FILE NUMBER 4306139

DESIGNED HK
DRAWN WEB
CHECKED SAM
REVISED
REVIEWED JSK

FORWARD ABUTMENT
BRIDGE NO. LAK–528–11024 (ENGLISH)
LAK–528–0685 (ENGLISH/METRIC)
OVER McMACKIN CREEK

LAK–528–11.024

7 / 9

39
49

FILE NAME: FWDABUT