FED. RD. DIV. NO.	STATE	FED. AID PROJECT	FISCAL YEAR
2	OHIO	H.W.F.	1948

LAKE COUNTY
SEC. LAK-528-G.04

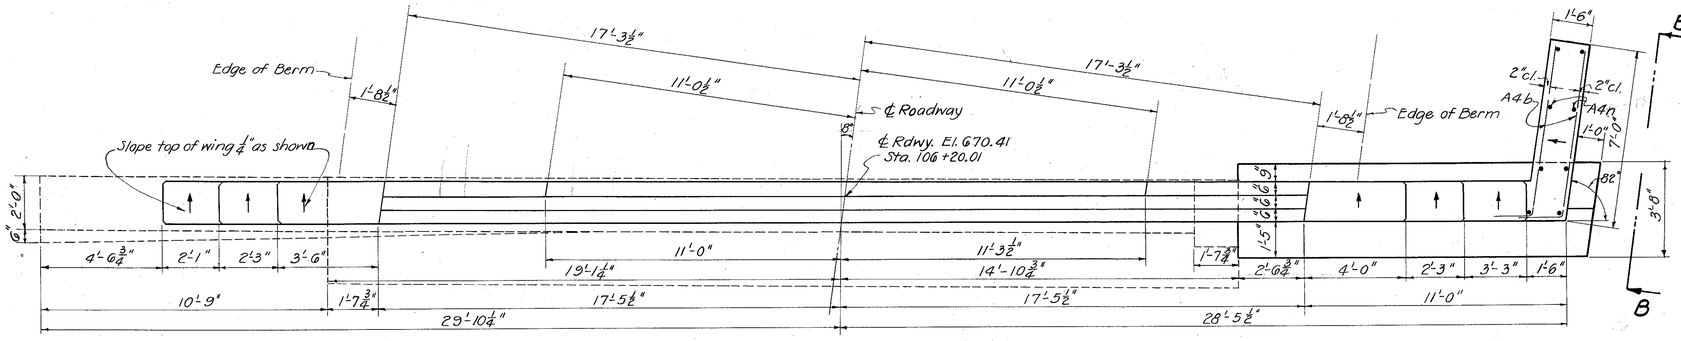

PLAN OF NORTH ABUTMENT

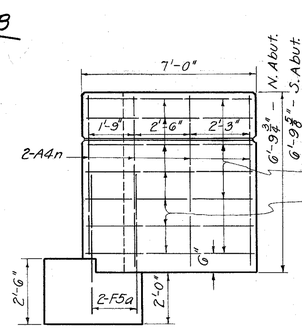

VIEW B-B
VIEW E-E - OPP. HAND

Porous backfill, full length of new abutment and wings, shall be placed not higher than El. 664.31 before slab is in position

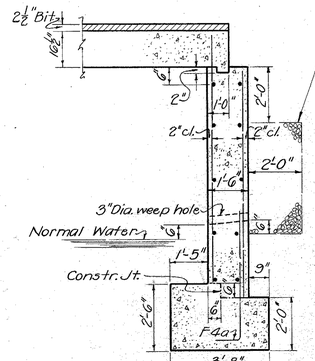

SECTION A-A

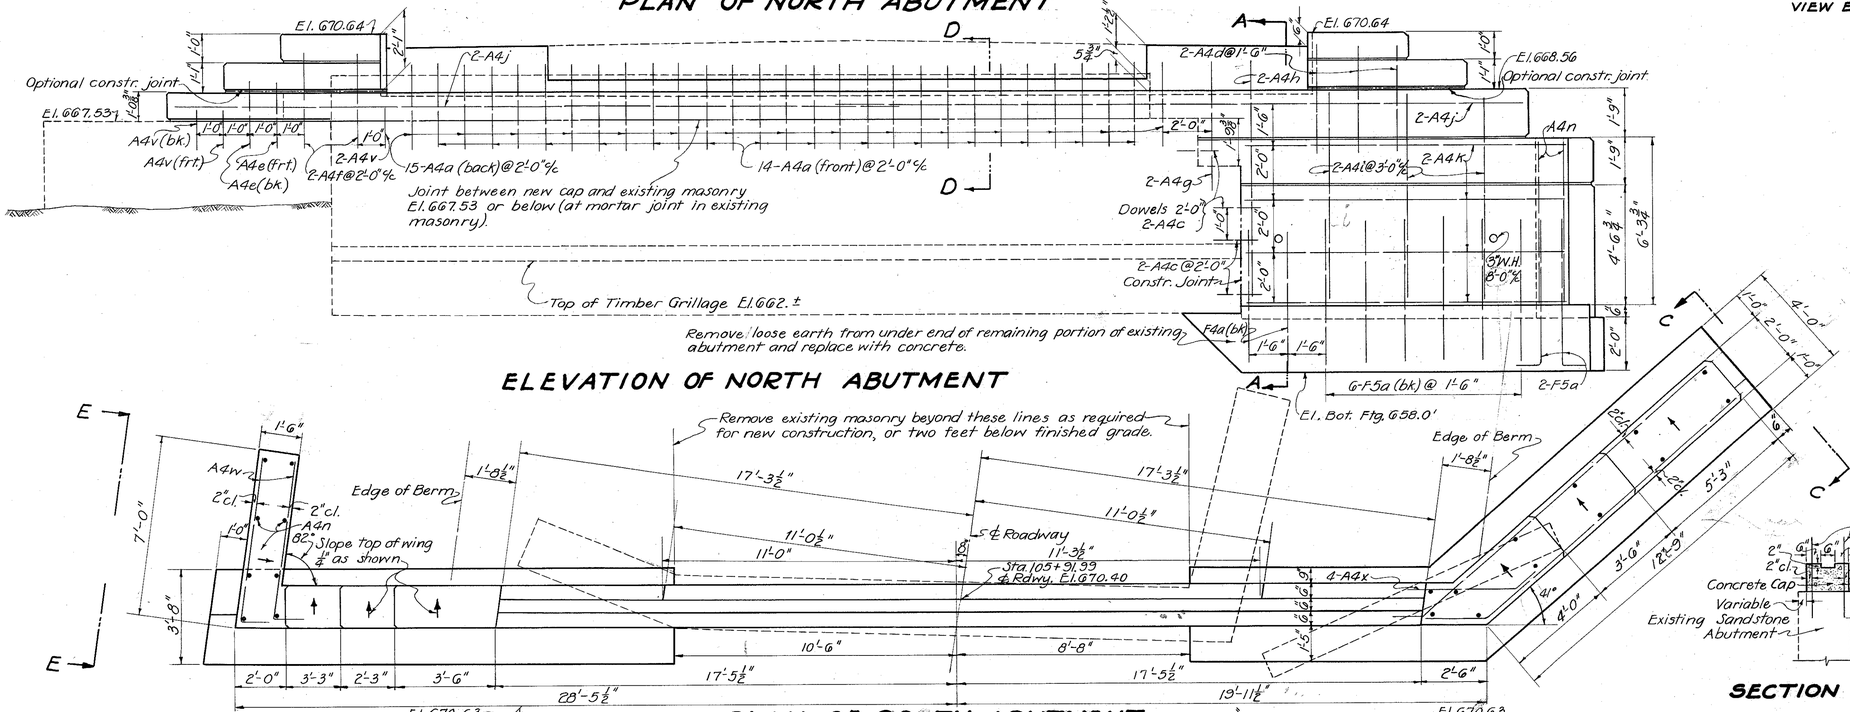

ELEVATION OF NORTH ABUTMENT

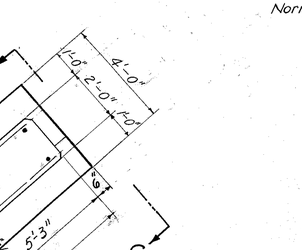

SECTION D-D

PLAN OF SOUTH ABUTMENT

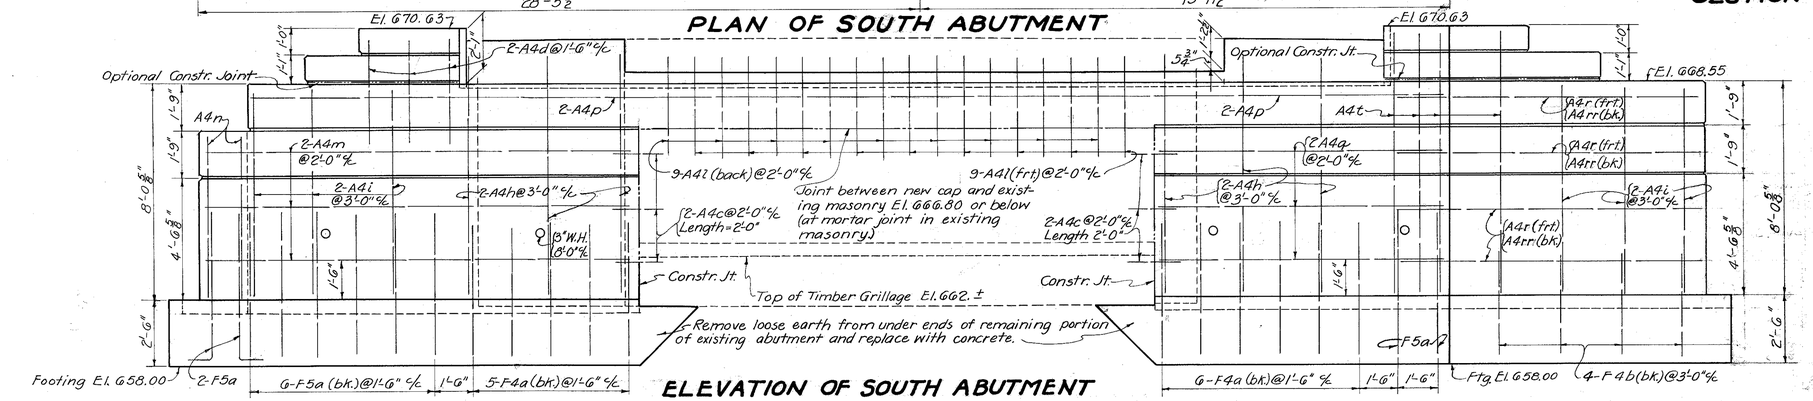

ELEVATION OF SOUTH ABUTMENT

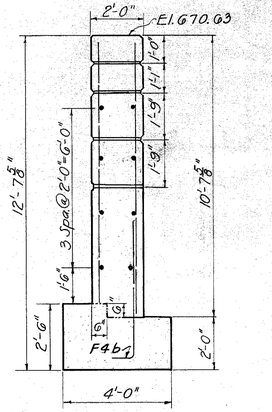

VIEW C-C

STATE OF OHIO
DEPARTMENT OF HIGHWAYS
BUREAU OF BRIDGES

ABUTMENT DETAILS

BRIDGE NO. LA-528-69
OVER BIG CREEK

LAKE CO. SEC. F.
S.H. 327
STA. 106+06.00

DESIGNED	DRAWN	TRACED	CHECKED	REVIEWED	DATE	REVISED
C.R.	C.R.	K.E.T.	J.O.G.	A.F.K. G.P.M.	1/5/48	1/13/48