CALC. BY: JL DATE: 2/16/84	LAK - 535 - 0.42	OHIO	31
CHKD. BY: K.S. DATE: 3/5/84	HIGH STREET / WATER STREET	FHWA REGION 5	225

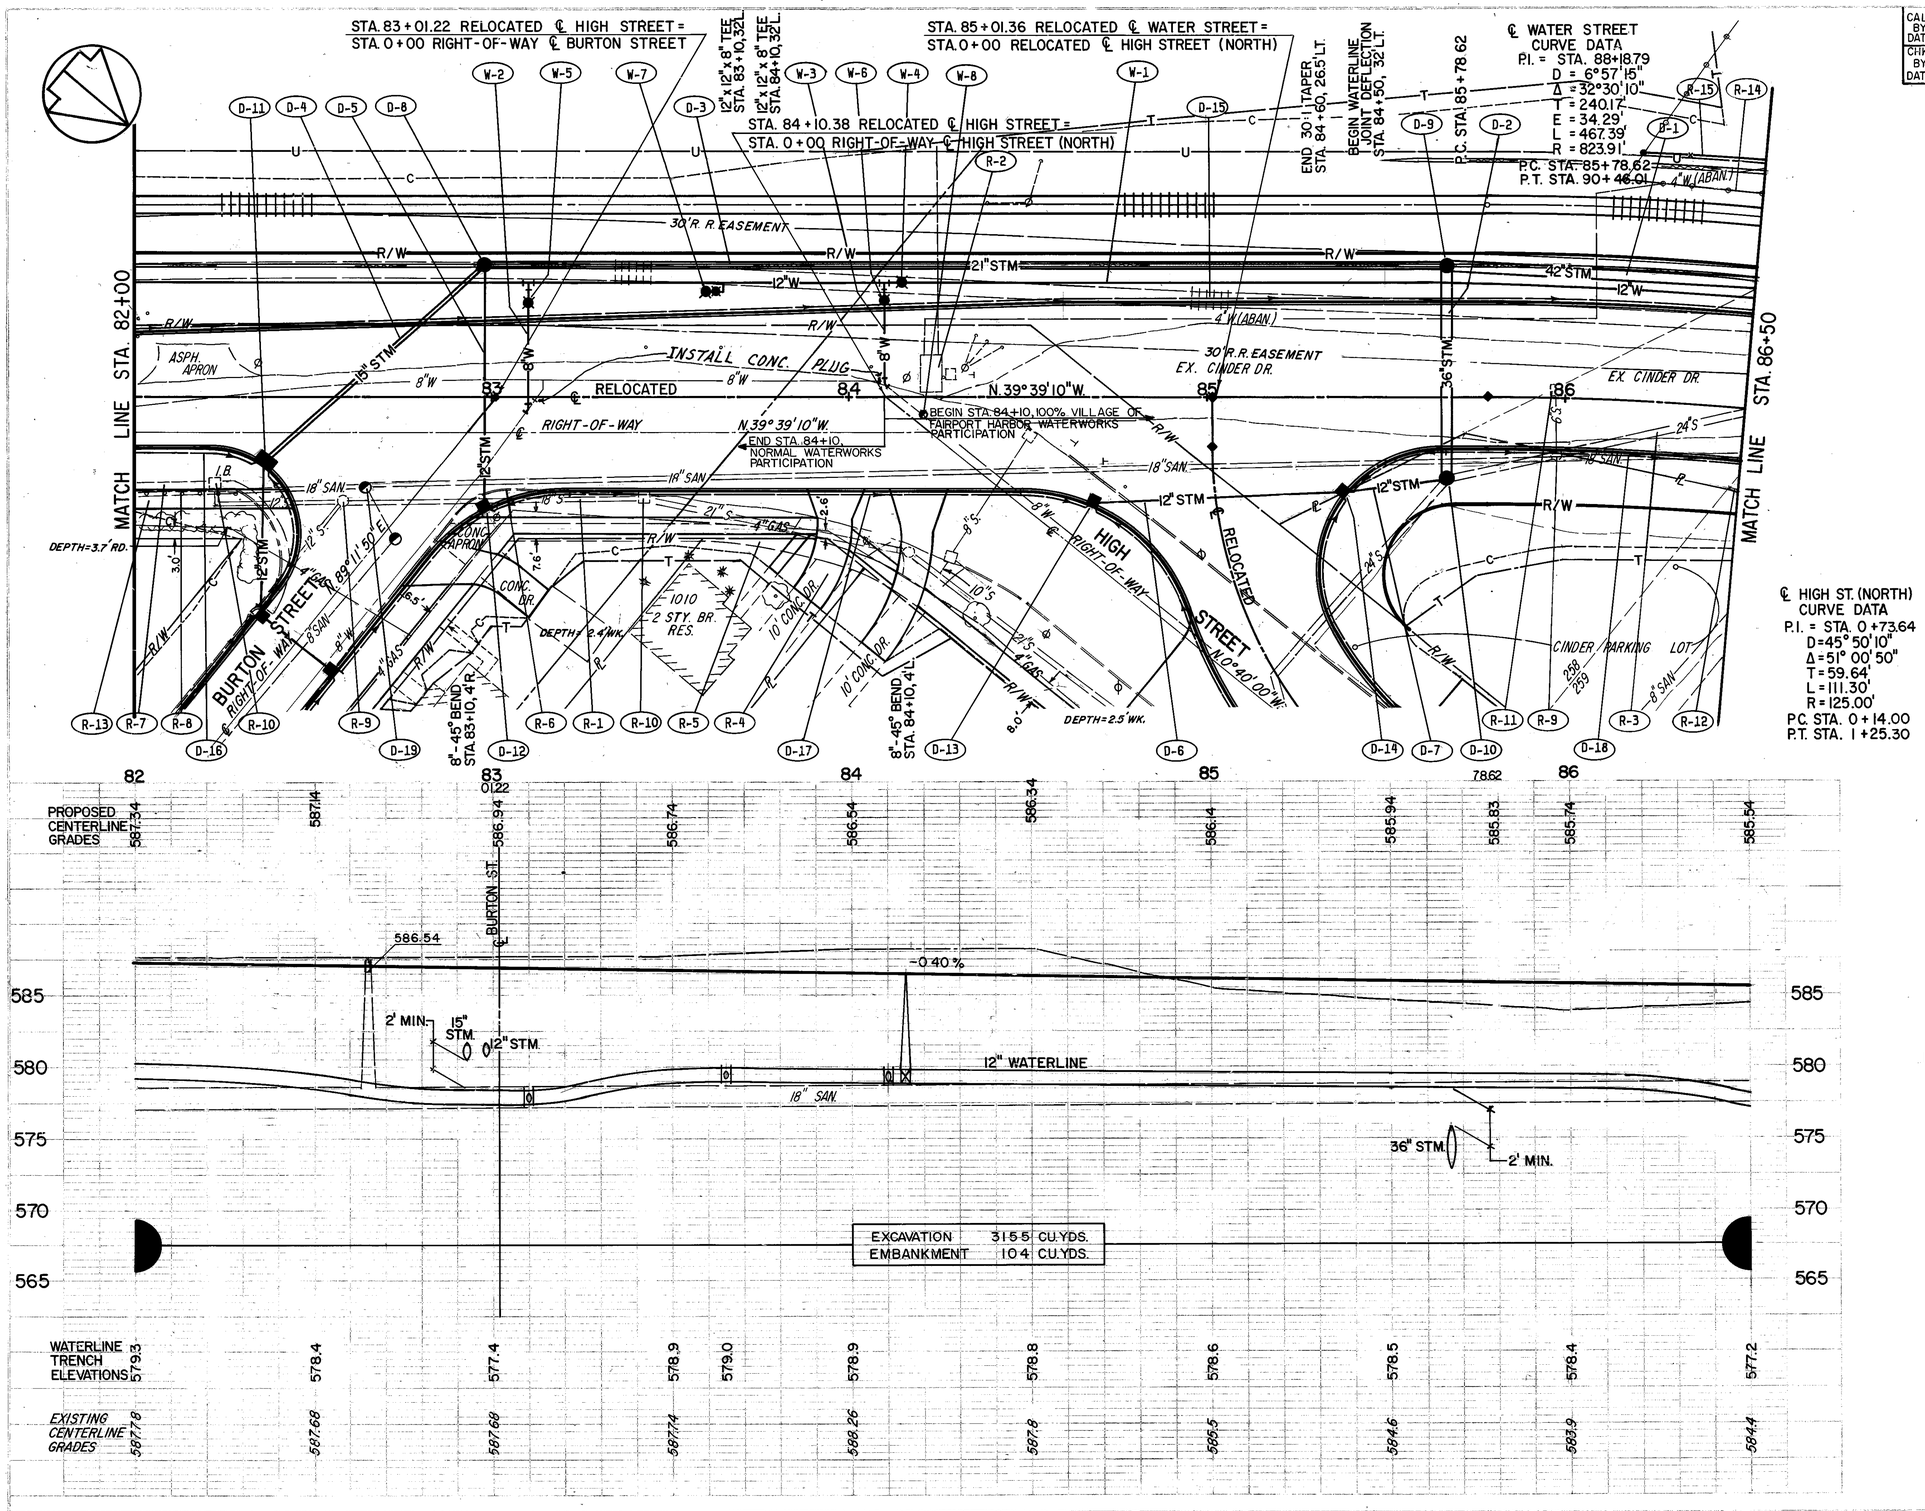

REFERENCE DWGS.	SH'T NO.
FOR PAVEMENT CROSS-SECTIONS	72-76
FOR PAVEMENT, SIGNING & STRIPING PLANS	139-141
FOR STORM SEWER & OUTLET PROFILES	151
FOR STORM CROSS CONNECTION DETAILS	165, 166, 169
FOR RIGHT-OF-WAY PLANS	206-207
FOR DRIVEWAY PROFILES	110
FOR DRIVEWAY SUMMARY & CONSTRUCTION DETAILS	132

NOTE: SEE SHEET No. 32 FOR QUANTITY TAKE-OFFS

PLATE 1 PLAN-PROFILE B.P.R. STANDARD

PLAN & PROFILE STA. 82+00 TO STA. 86+50

HIGH STREET / WATER STREET