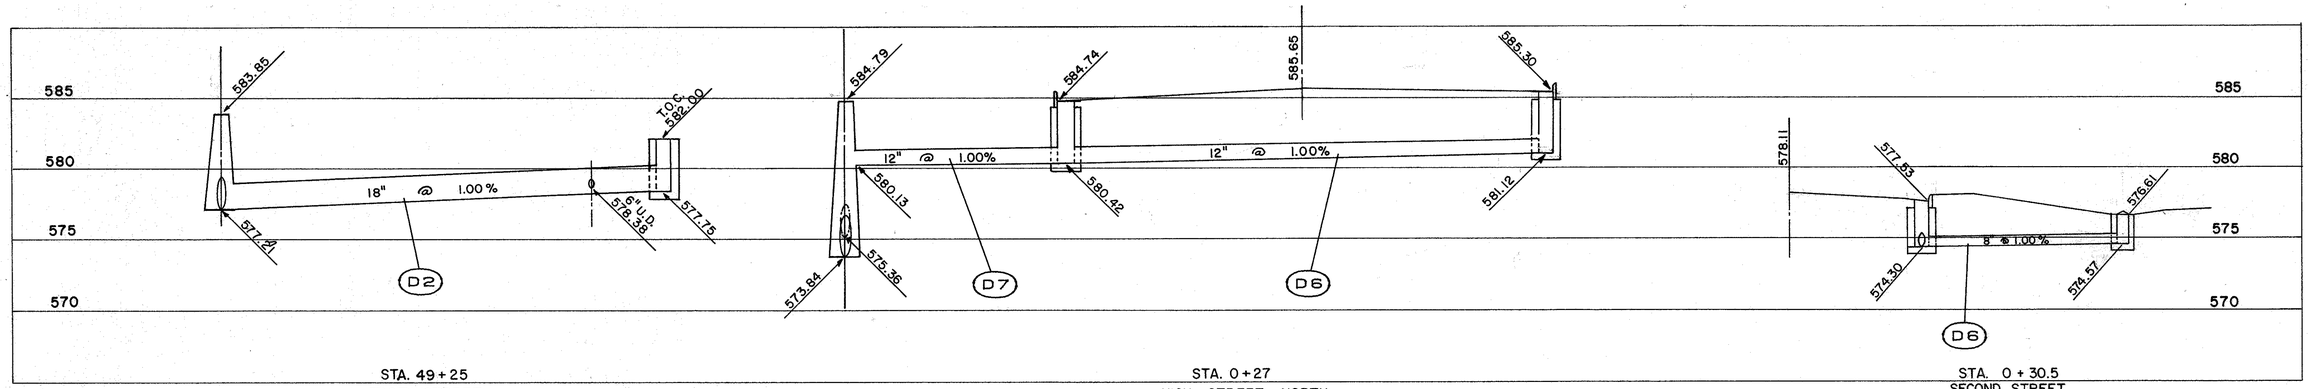

STA. 49+25
EAST STREET
SEE SHEET No.112

STA. 0+27
HIGH STREET NORTH
SEE SHEET No.31

STA. 0+30.5
SECOND STREET
SEE SHEET No.44

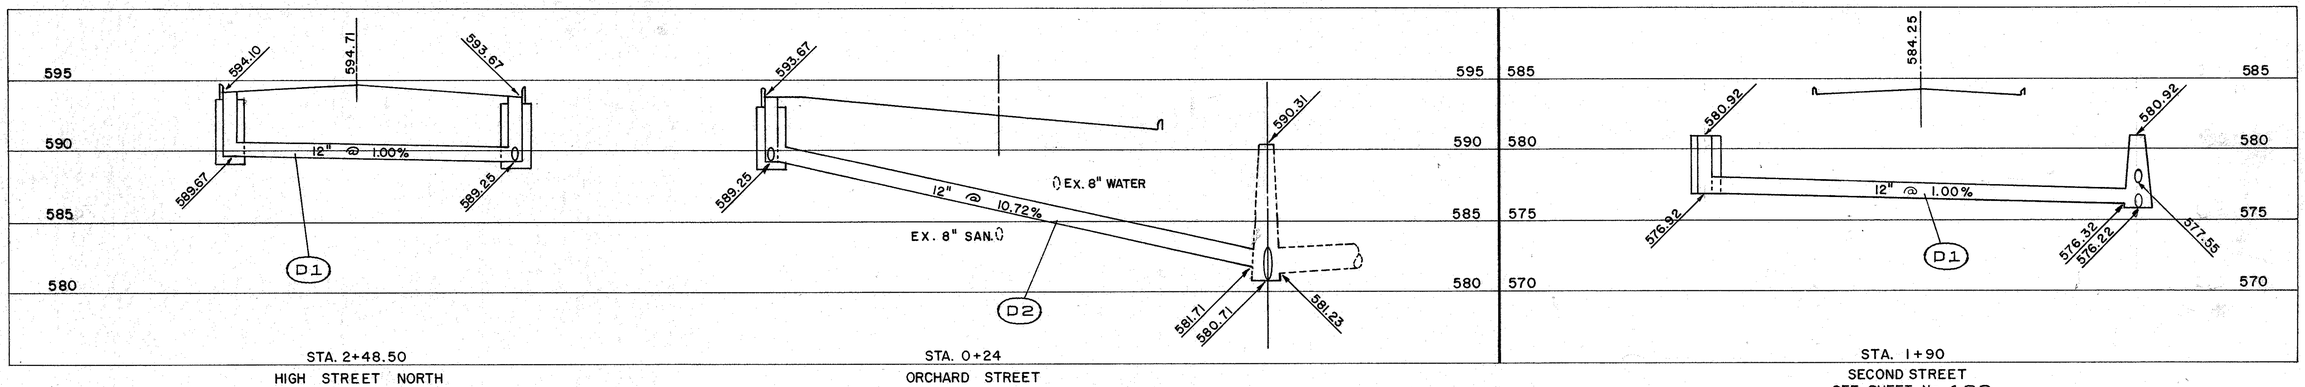

STA. 2+48.50
HIGH STREET NORTH
SEE SHEET No.116

STA. 0+24
ORCHARD STREET
SEE SHEET No.116

STA. 1+90
SECOND STREET
SEE SHEET No.122

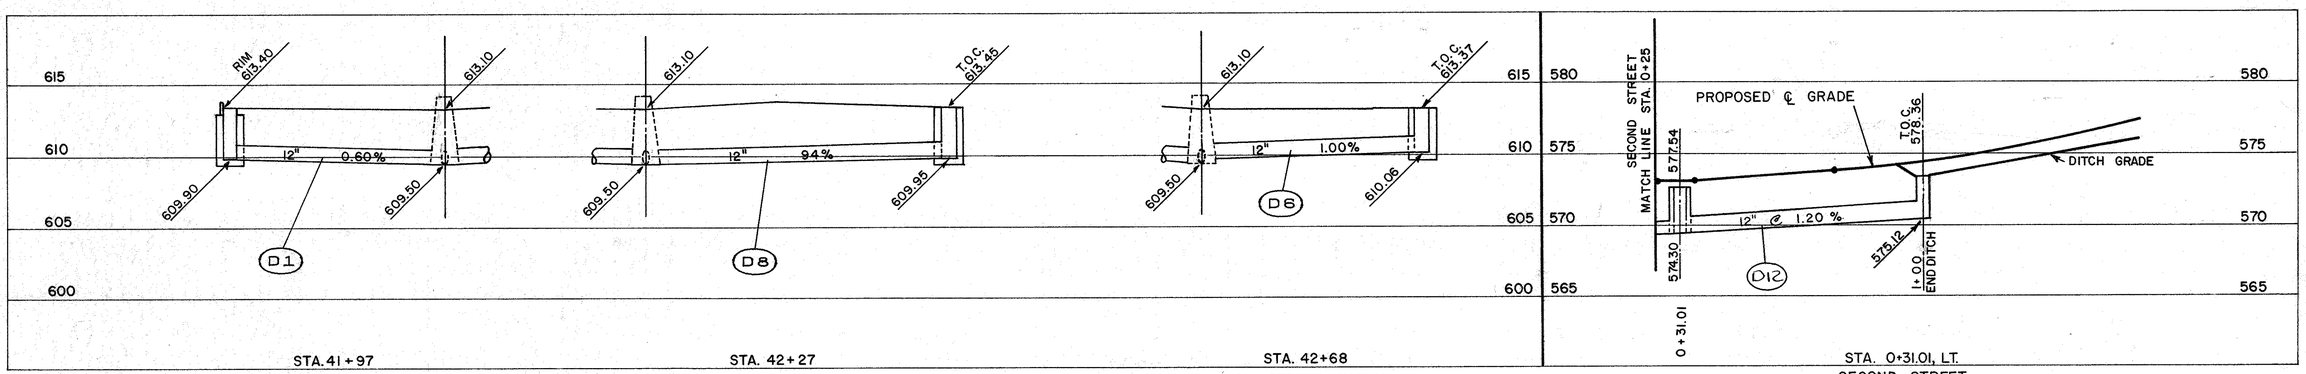

STA. 41+97
HIGH STREET NORTH
SEE SHEET No.124

STA. 42+27
HIGH STREET NORTH
SEE SHEET No.123

STA. 42+68
HIGH STREET NORTH
SEE SHEET No.123

STA. 0+31.01, LT.
SECOND STREET
SEE SHEET No. 122

STORM SEWER CROSS CONNECTIONS