CALC. BY DATE	LAK-6/84/91-0.11/ 0.43/1.22	OHIO
CHKD. BY DATE		FHWA REGION 5
		FEDERAL PROJECT

LAKE COUNTY

INTERSECTION	CONNECTION	O.B.T. Nº	C.E.I. Nº	QUANT. IN FEET
U.S. 6 AT LOEHMAN PLAZA & WINCHESTER HILLS	CONTROLLER			0
	P2			45
			551177	13
			NO NUMBER	145
			346993	135
			346994	145
			537232	145
			296128	155
			537269	185
U.S. 6 AT EMERALD LAKE & GOLD CIRCLE	P2			13
	CONTROLLER			47
	P2			47
			537269	13
			537231	125
			537230	155
			537268	145
			NO NUMBER	165
			537228	148
			537227	137
U.S. 6 AT BISHOP RD (S.R. 84)	P2			60
	P3			77
	CONTROLLER			50
	P3			50
	P4			86
			NO NUMBER	22
			537226	185
			537225	175
			537224	155
			537223	155
			537222	155
			537221	155
			341708	145
			347771	135
			537218	105
			537217	115
BISHOP RD (S.R. 84) AT BISHOP PARK DR.	P2			30
	P1			70
	CONTROLLER			50
	P1			50
			537216	70
			670846	86
			322545	93
	CONTROLLER			25
		TOTAL		4201

NOTE: USE 8C No 12 A.W.G. FOR INTERCONNECT. INTERCONNECT IS LOCATED ON THE SOUTH SIDE OF U.S. 6 FROM WINCHESTER HILLS-LOEHMANN PLAZA DRIVE TO BISHOP ROAD AND THEN ON THE EAST SIDE OF BISHOP ROAD FROM U.S. 6 TO BISHOP PARK DRIVE.

THE CONTROLLERS IN THE CIRCLED INTERSECTIONS ARE TO BE INCLUDED IN THE INTERCONNECT.

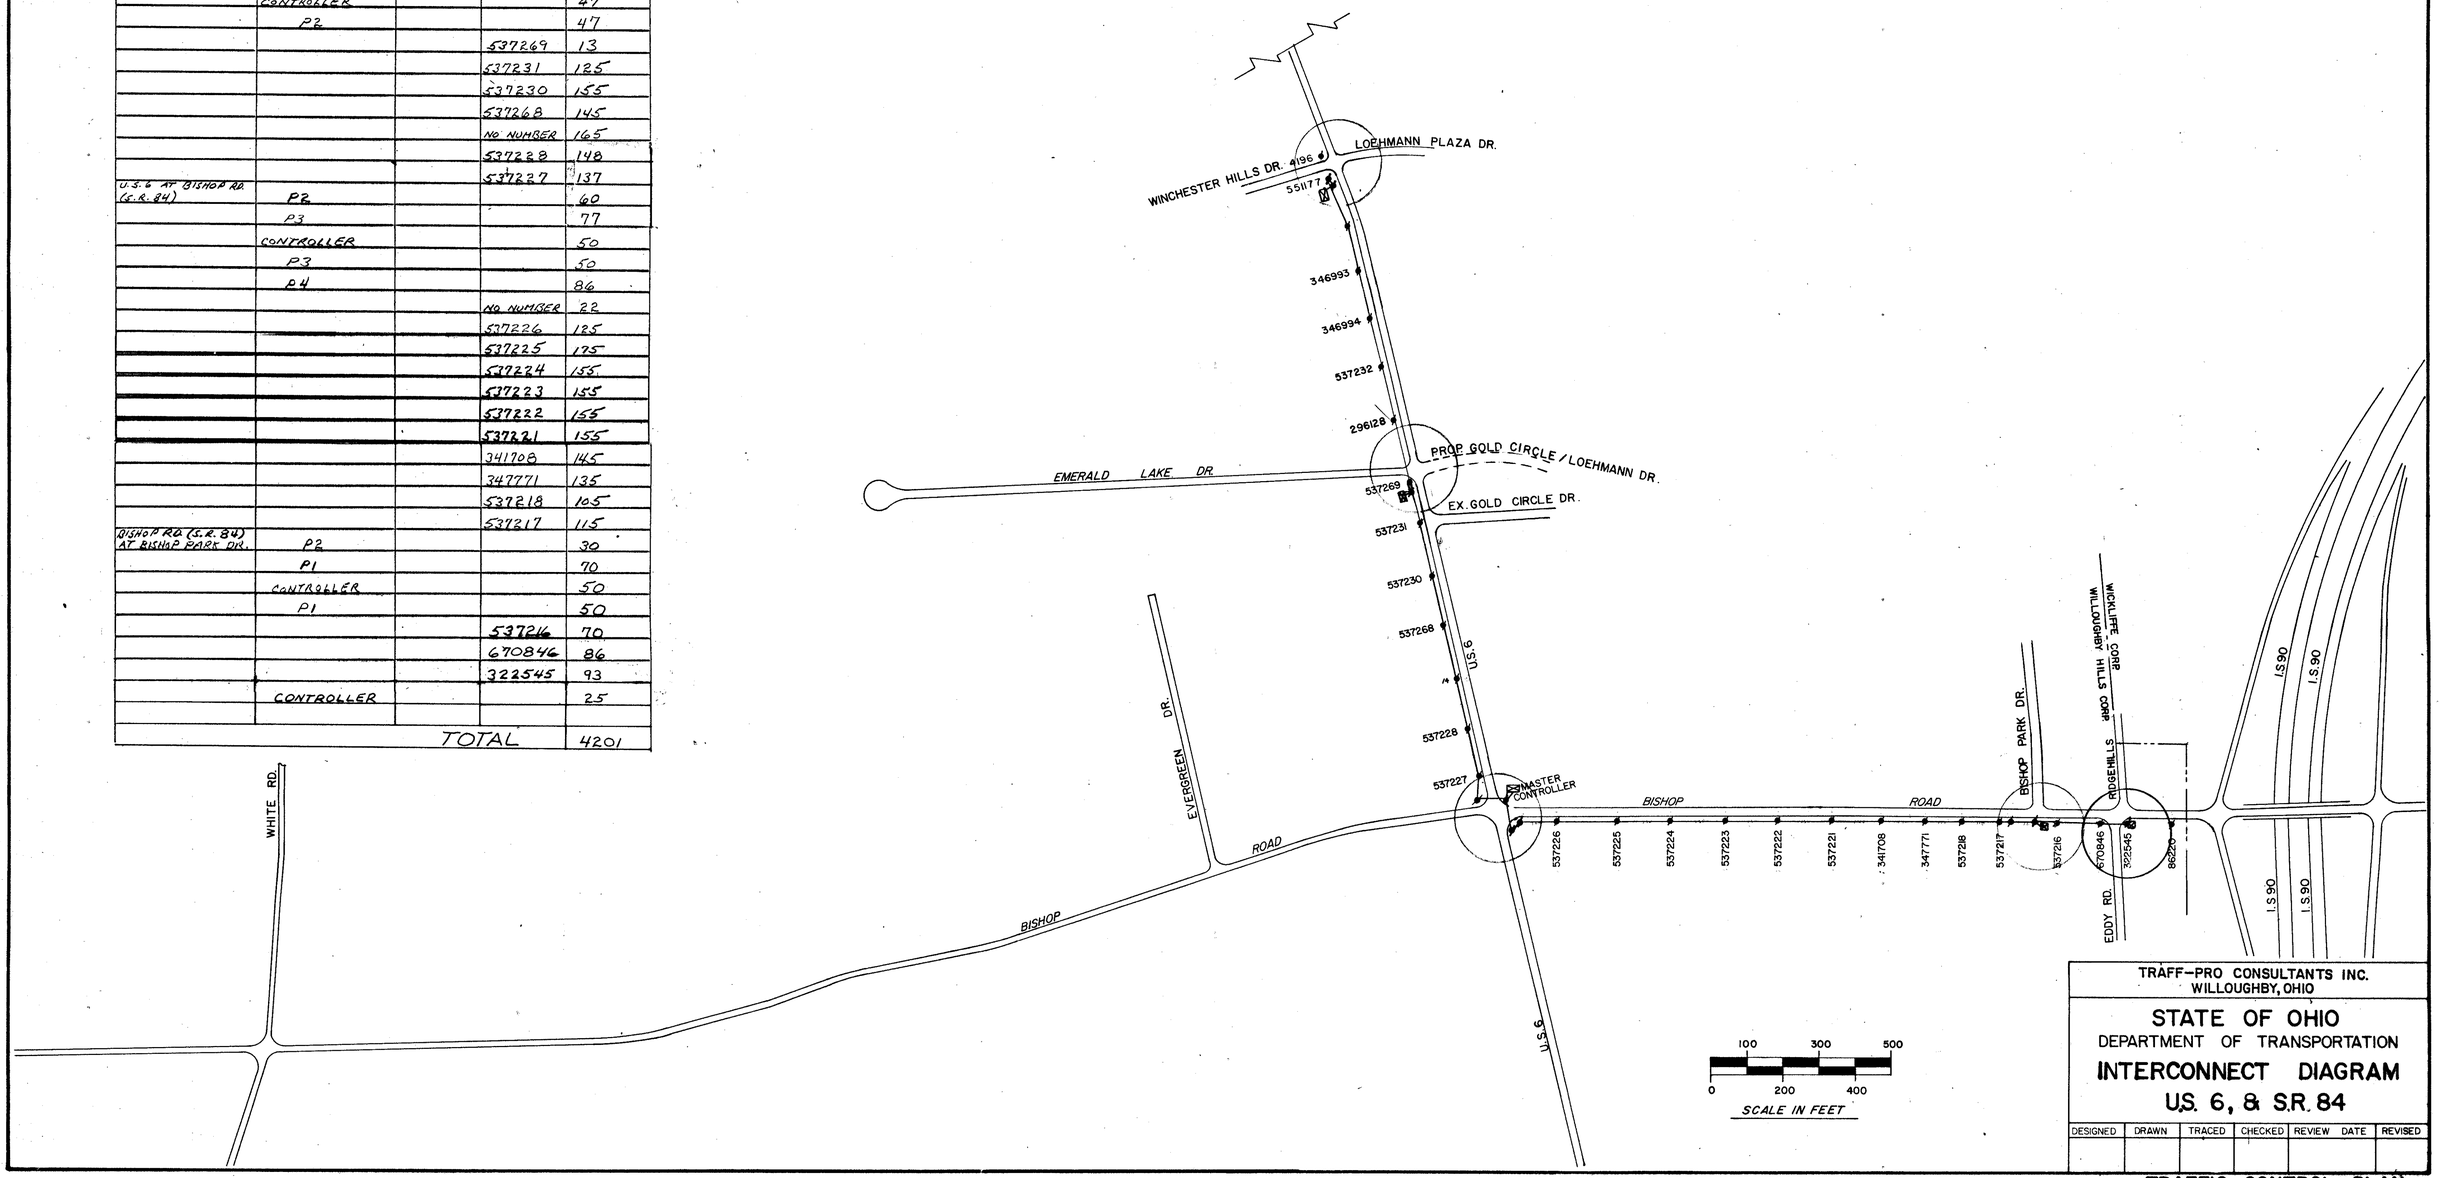

TRAFF-PRO CONSULTANTS INC.
WILLOUGHBY, OHIO

STATE OF OHIO
DEPARTMENT OF TRANSPORTATION

INTERCONNECT DIAGRAM
U.S. 6, & S.R. 84

DESIGNED	DRAWN	TRACED	CHECKED	REVIEW DATE	REVISED

TRAFFIC CONTROL PLAN