CALC. BY DATE		LAK – 615 – 2.82	OHIO	27
CHKD. BY DATE			FHWA REGION 5	199

MAINTENANCE OF TRAFFIC

SECTION 2, PHASE B

NOT TO SCALE

FOR MAINTENANCE OF TRAFFIC GENERAL NOTES SEE SHEETS 15 & 16

FOR SEQUENCE OF CONSTRUCTION NOTES SEE SHEET 16 & 17

FOR MAINTENANCE OF TRAFFIC QUANTITIES SEE SHEET 18

FOR MAINTENANCE OF TRAFFIC TYPICAL SECTIONS SEE SHEETS 19 & 20

FOR ADDITIONAL MAINTENANCE OF TRAFFIC DETAILS SEE SHEETS 30 – 34

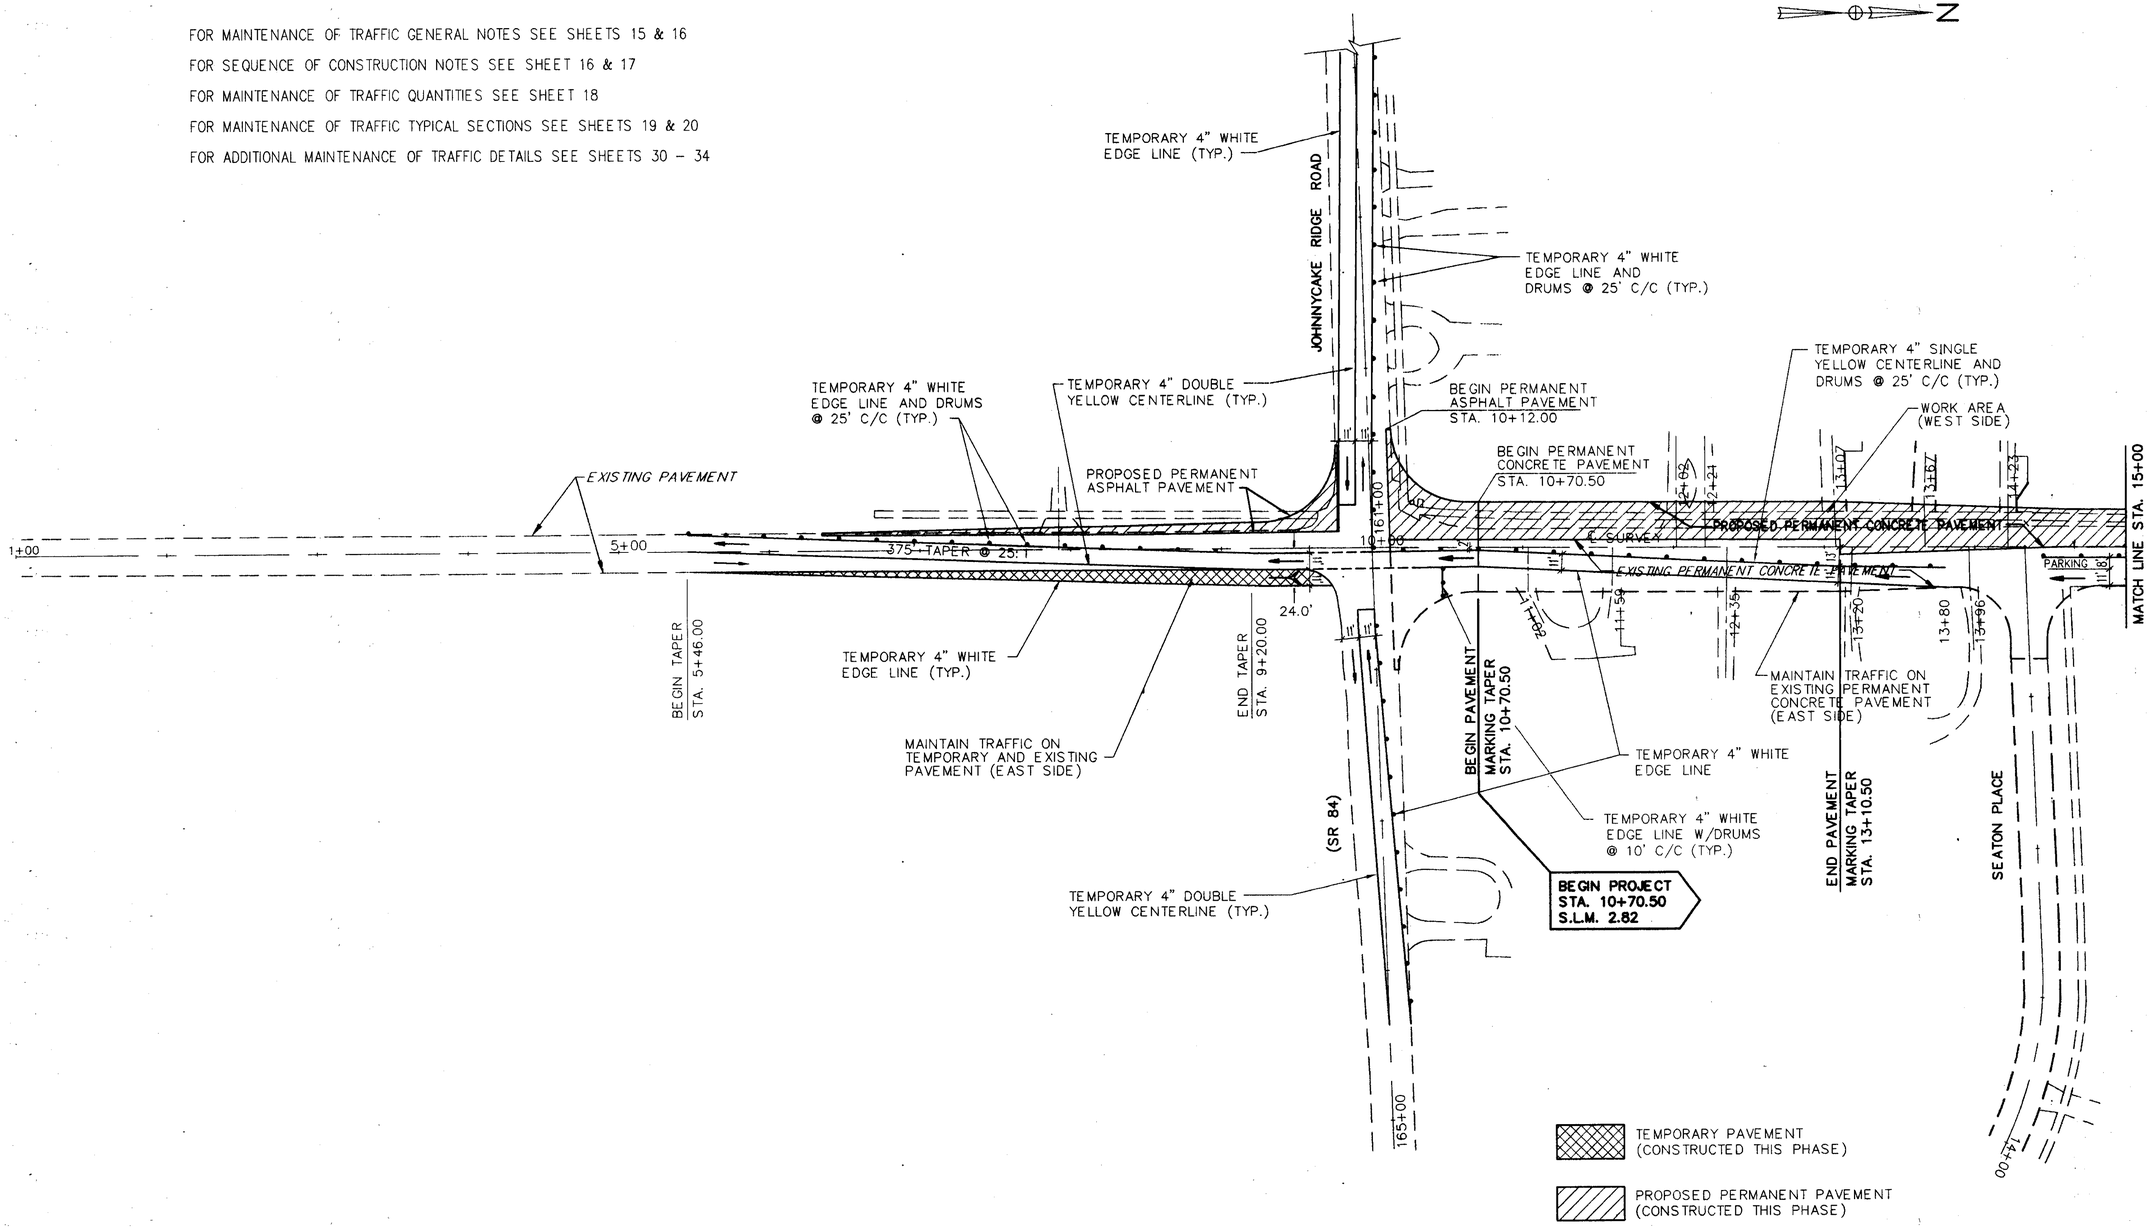

H:/CT/90272/CAD/NEWMOT/615MOT18.DWG