FED. RD. DIVISION	STATE	PROJECT	
2	OHIO		

42
181

LAKE COUNTY
LAK-615-3.26

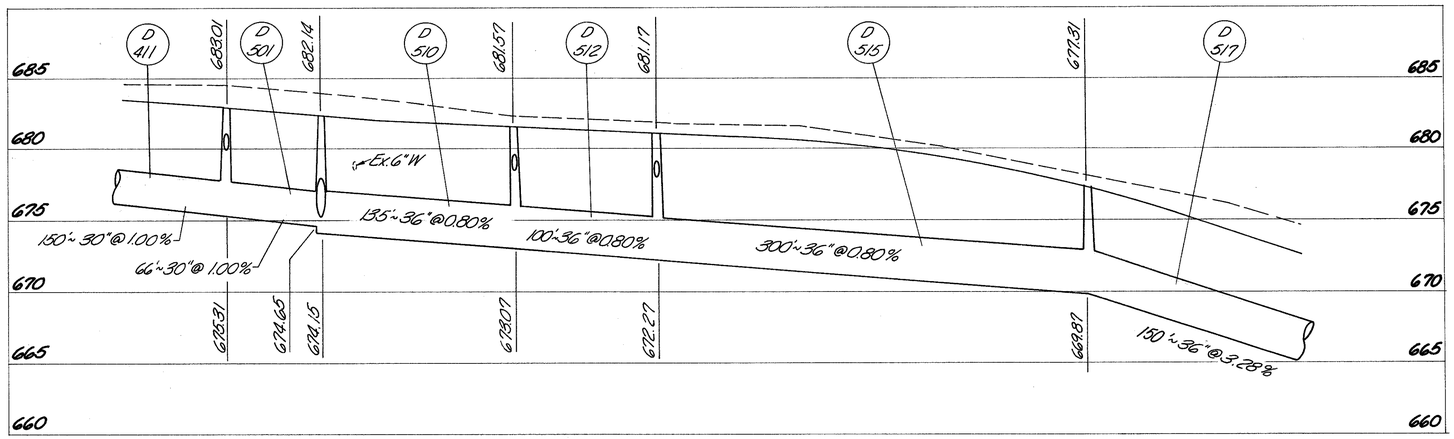

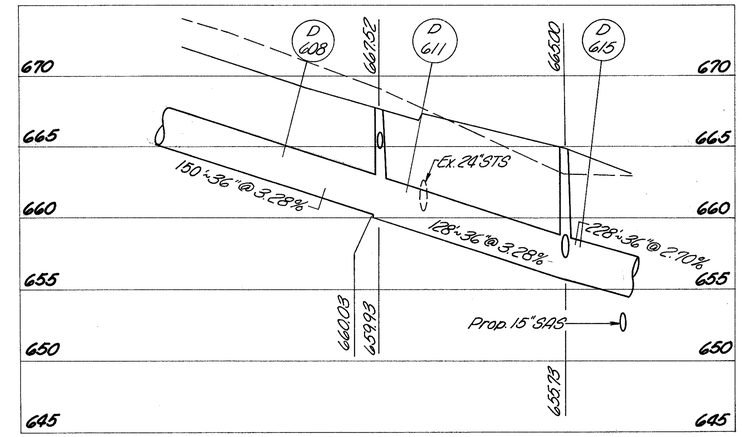

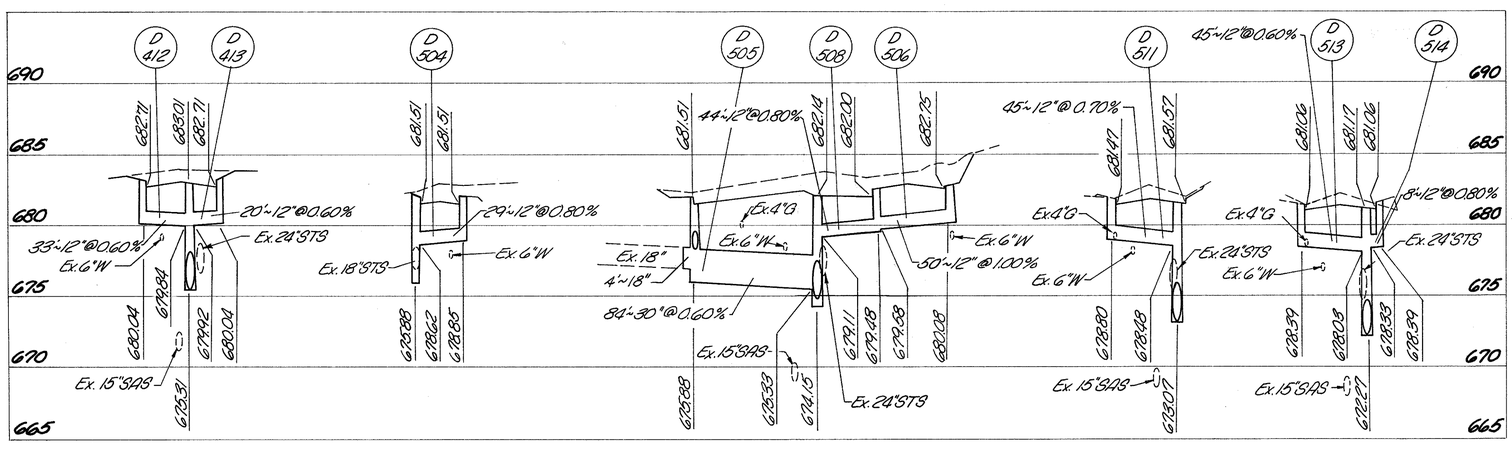

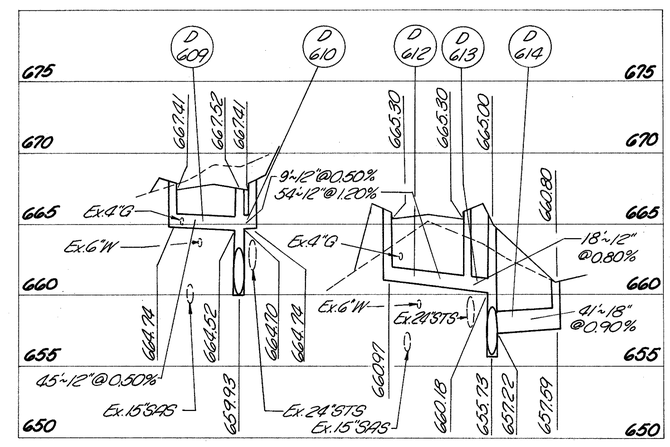

SEWER PROFILES

DEC 11 1970

JUN 26 1970