BENCH MARK:
TOP NW CORNER OF ST'L BASE PLATE FOR LIGHT POLE AT BASEBALL FIELD
STA.223+38± RT.
ELEV.627.22

NOTE: FOR INTERSECTION GRADING AND GEOMETRICS SEE INTERSECTION DETAIL SHEET NO. 34

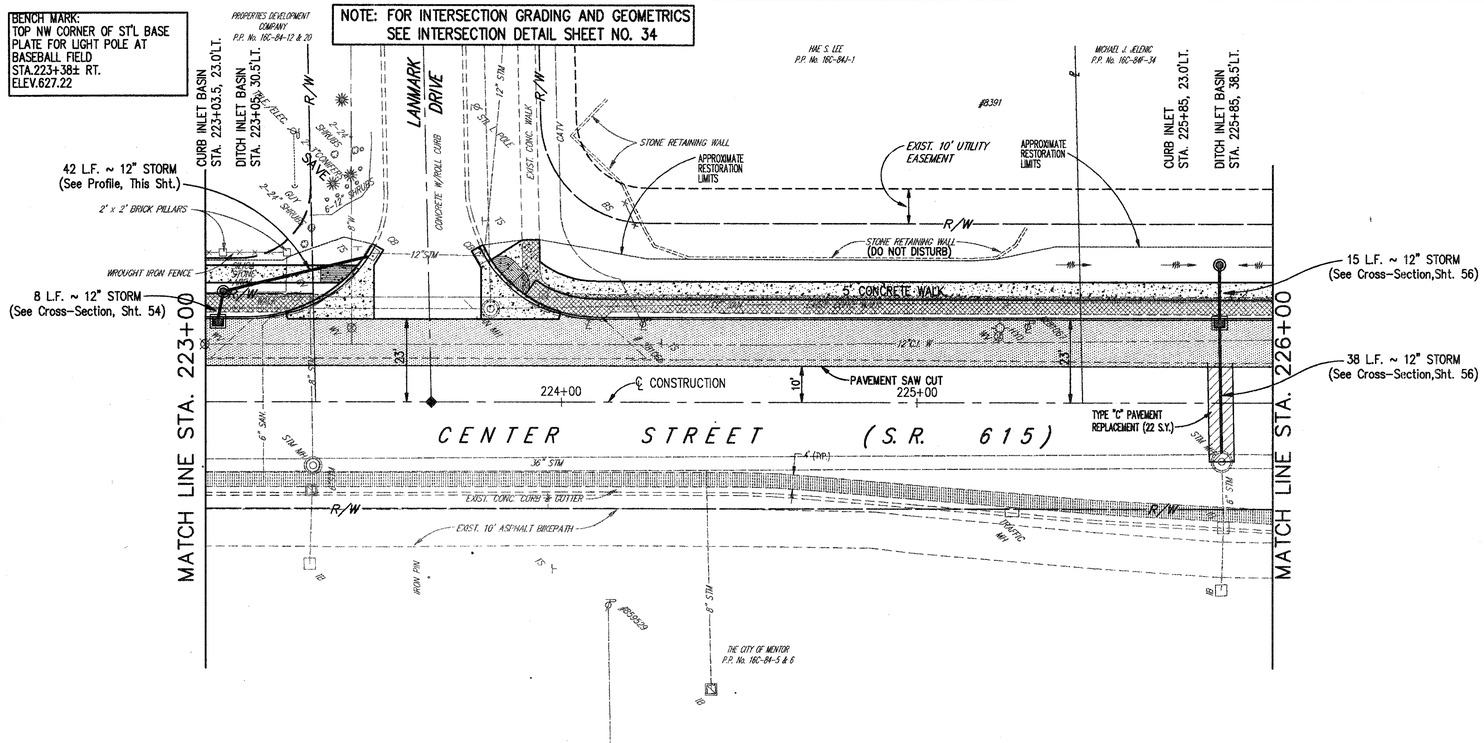

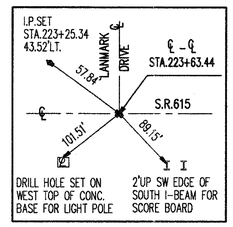

NORTH

0 10 20 30 40
SCALE IN FEET

LEGEND

- PROPOSED ASPHALT WIDENING SECTION
- PROPOSED CONCRETE PAVEMENT AND/OR WALK
- EXISTING CONCRETE WALK TO BE REMOVED
- PAVEMENT PLANING, BITUMINOUS (Thickness Varies, 0" to 1 1/4")

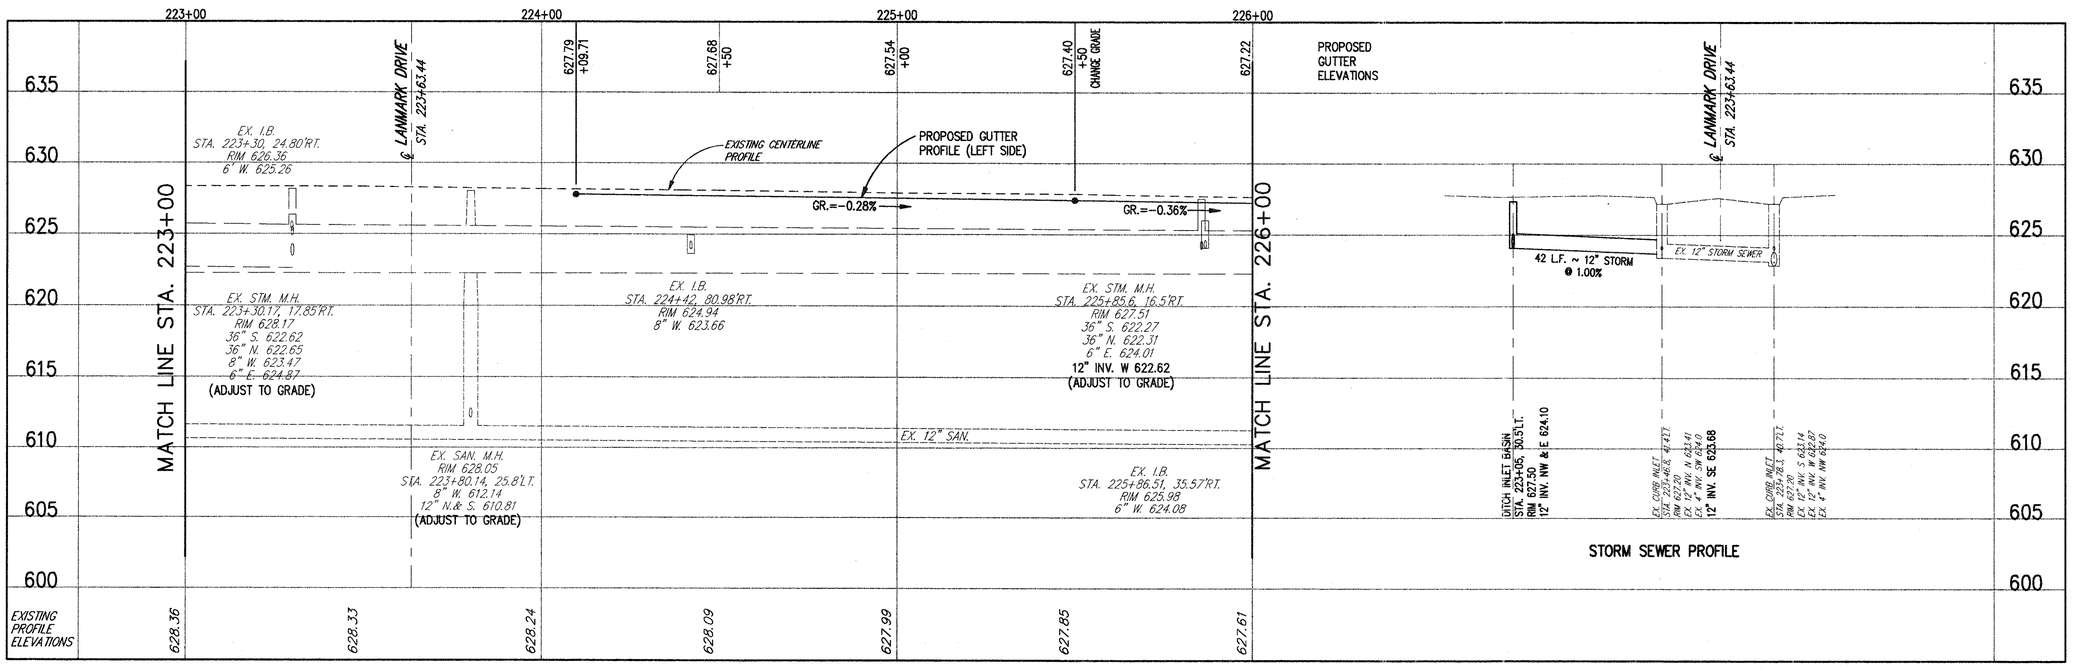

COPYRIGHT - DATE: 05-12-99 08:49, CT CONSULTANTS INC. H:\1998\98387\320\98387410.DWG PLOT1=20

SUBMISSIONS / REVISIONS

CENTER STREET (STATE ROUTE 615) ROADWAY IMPROVEMENTS
CENTER STREET PLAN & PROFILE
STA. 223+00 TO STA. 226+00

CT Consultants, Inc.
Engineers · Architects · Planners
Willoughby · Mentor · Columbus · North Canton · Youngstown

DATE: DECEMBER, 1998
DRAWN BY: J.J.C.
CHECKED BY: C.C.H.
APPROVED BY:
SCALE:
HOR: 1" = 20'
VERT: 1" = 5'
CONTRACT No.
98387
SHEET NO. 24 OF 103