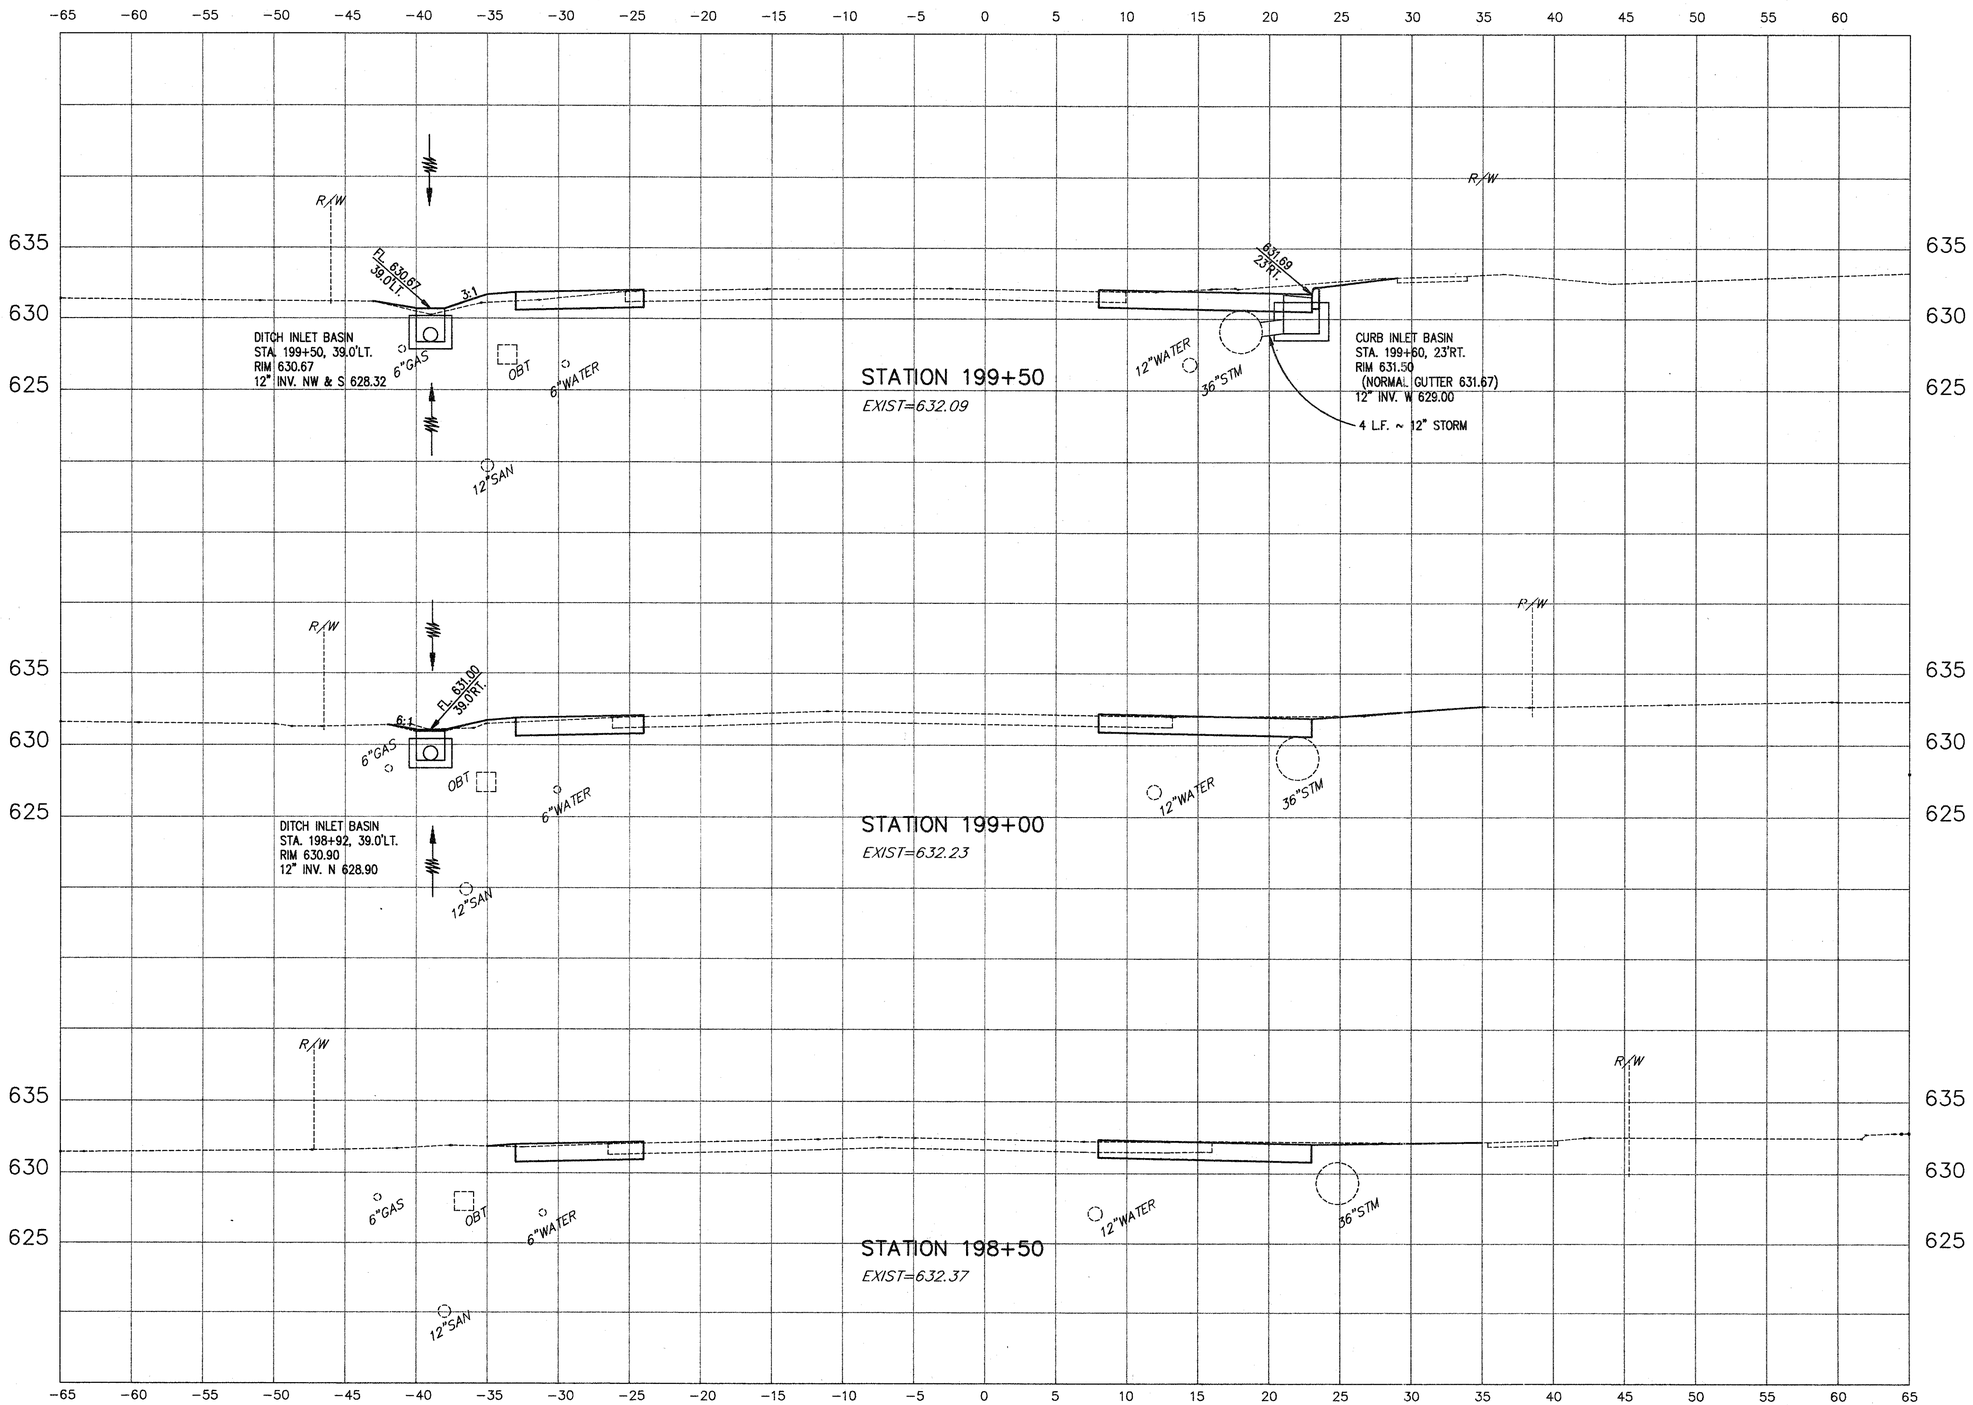


COPYRIGHT - DATE: 11-25-98 10:49, CT CONSULTANTS INC. H:\1998\98387\GSRX\98387X04.DWG PLOT:1=5

SUBMISSIONS / REVISIONS

CENTER STREET (STATE ROUTE 615)
ROADWAY IMPROVEMENTS

# CENTER STREET CROSS-SECTIONS

STA. 198+50 TO STA. 199+50

CT Consultants, Inc.
Engineers · Architects · Planners
Willoughby · Mentor · Columbus · North Canton · Youngstown

DATE: DECEMBER, 1998
DRAWN BY: J.J.C.
CHECKED BY: C.C.H.
APPROVED BY:
SCALE:
HOR: 1" = 5'
VERT: 1" = 5'
CONTRACT No.
98387
SHEET NO. 42 OF 103