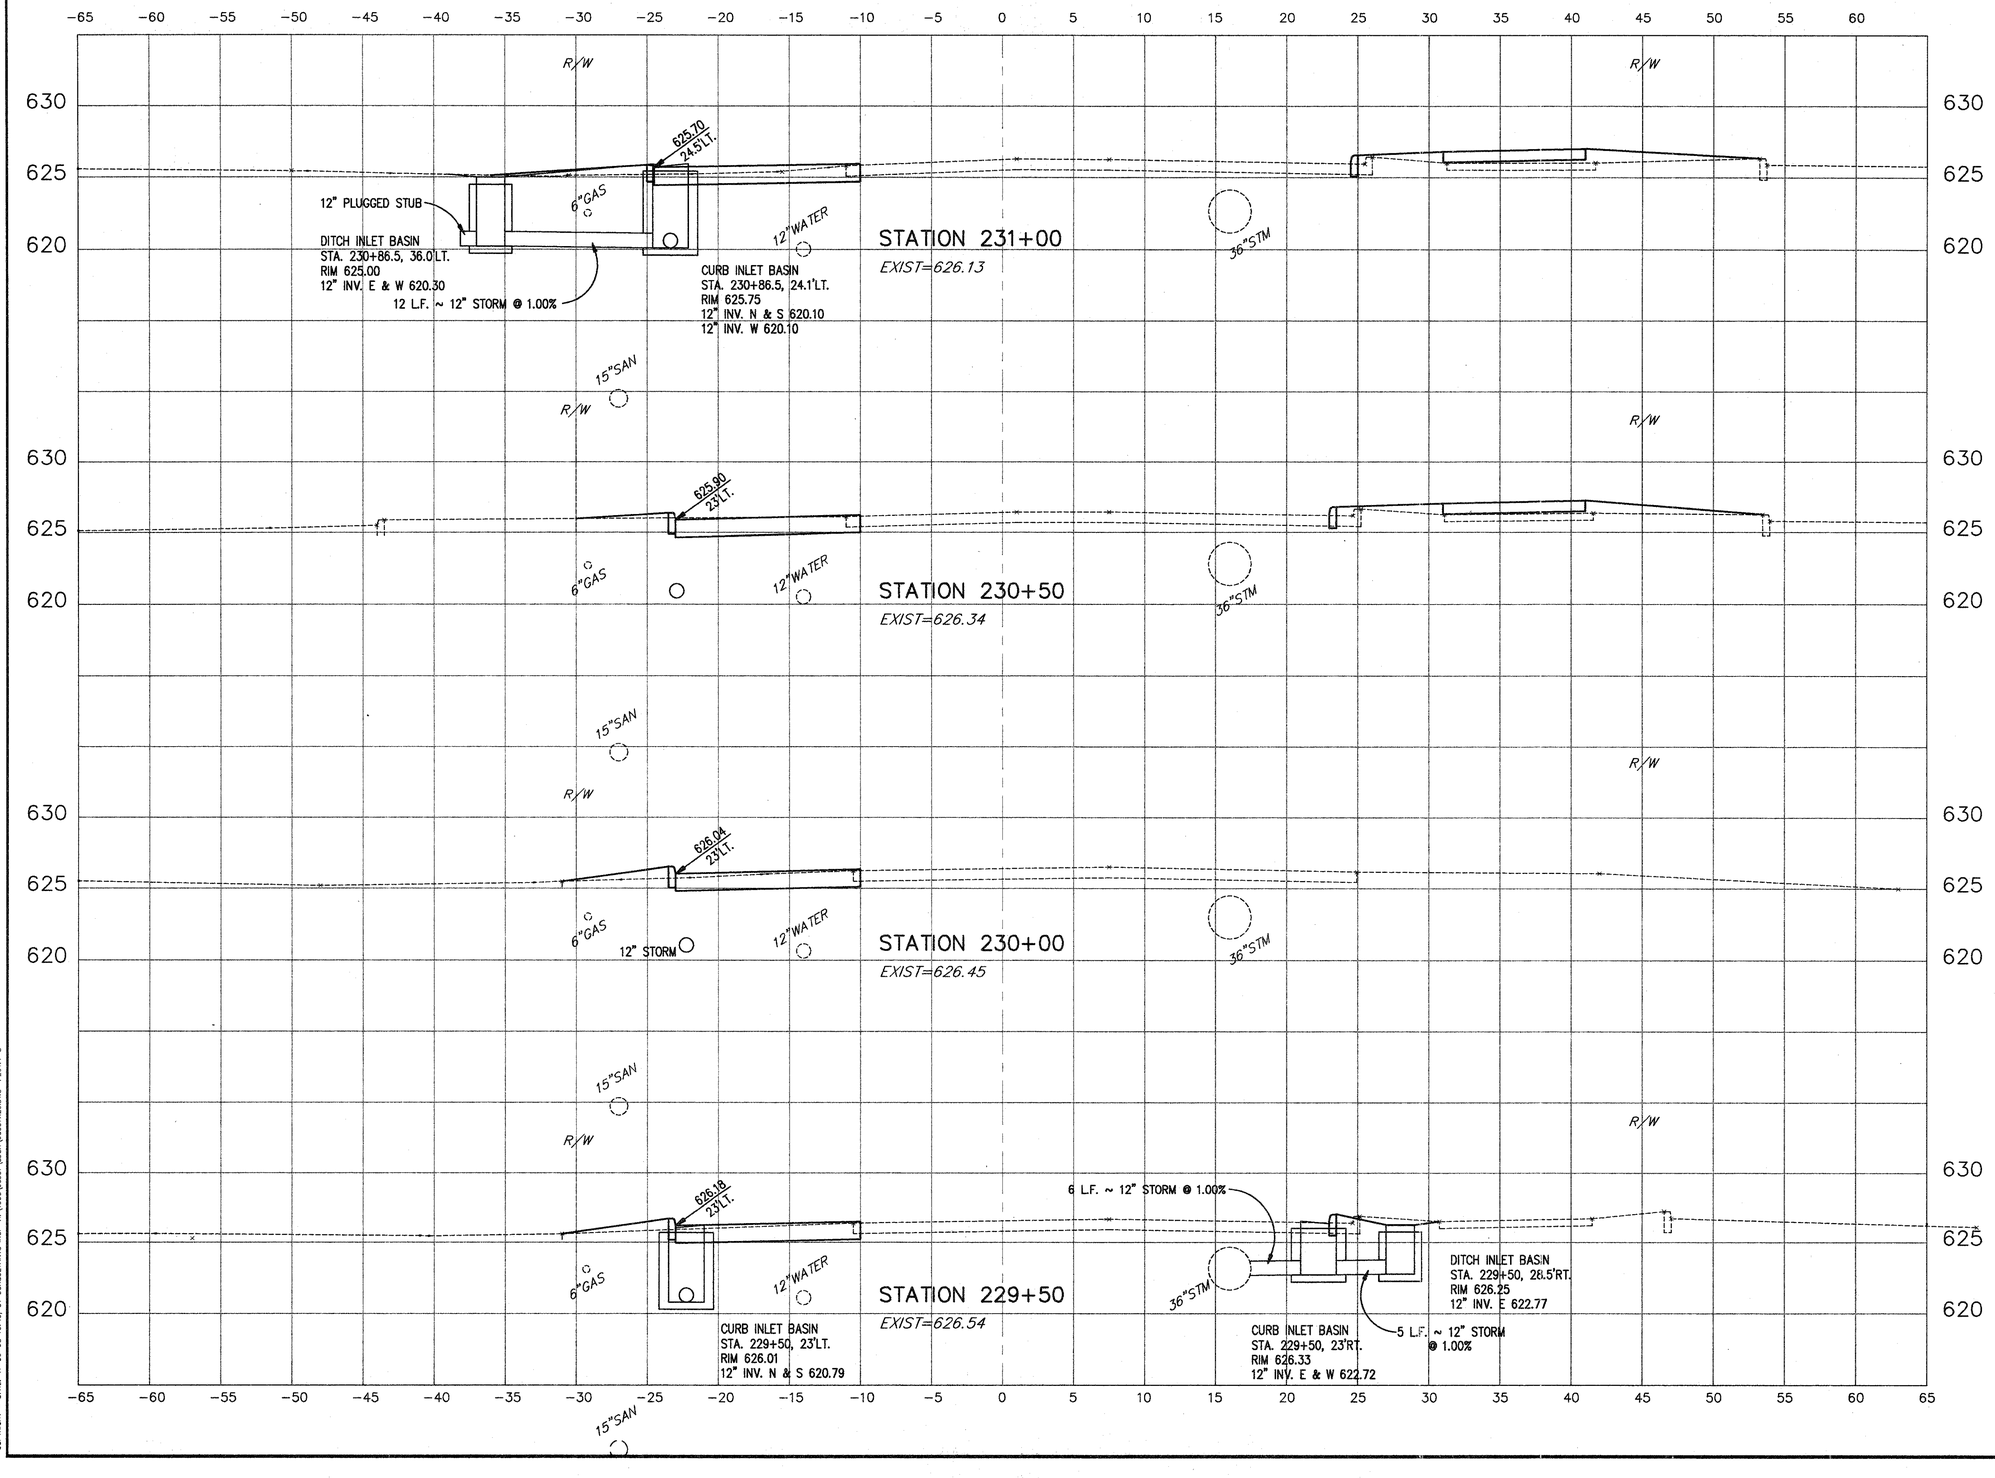

SUBMISSIONS / REVISIONS

CENTER STREET (STATE ROUTE 615)
ROADWAY IMPROVEMENTS

CENTER STREET CROSS-SECTIONS

STA. 229+50 TO STA. 231+00

CT Consultants, Inc.
Engineers • Architects • Planners
Willoughby • Mentor • Columbus • North Canton • Youngstown

DATE: DECEMBER, 1998
DRAWN BY: J.J.C.
CHECKED BY: C.C.H.
APPROVED BY:
SCALE:
HOR: 1" = 5'
VERT: 1" = 5'
CONTRACT No.
98387
SHEET NO. 58 OF 103

COPYRIGHT - DATE: 11-30-98 10:49, CT CONSULTANTS INC. H:\1998\98387\325R\98387X20.DWG PLOT:1=5