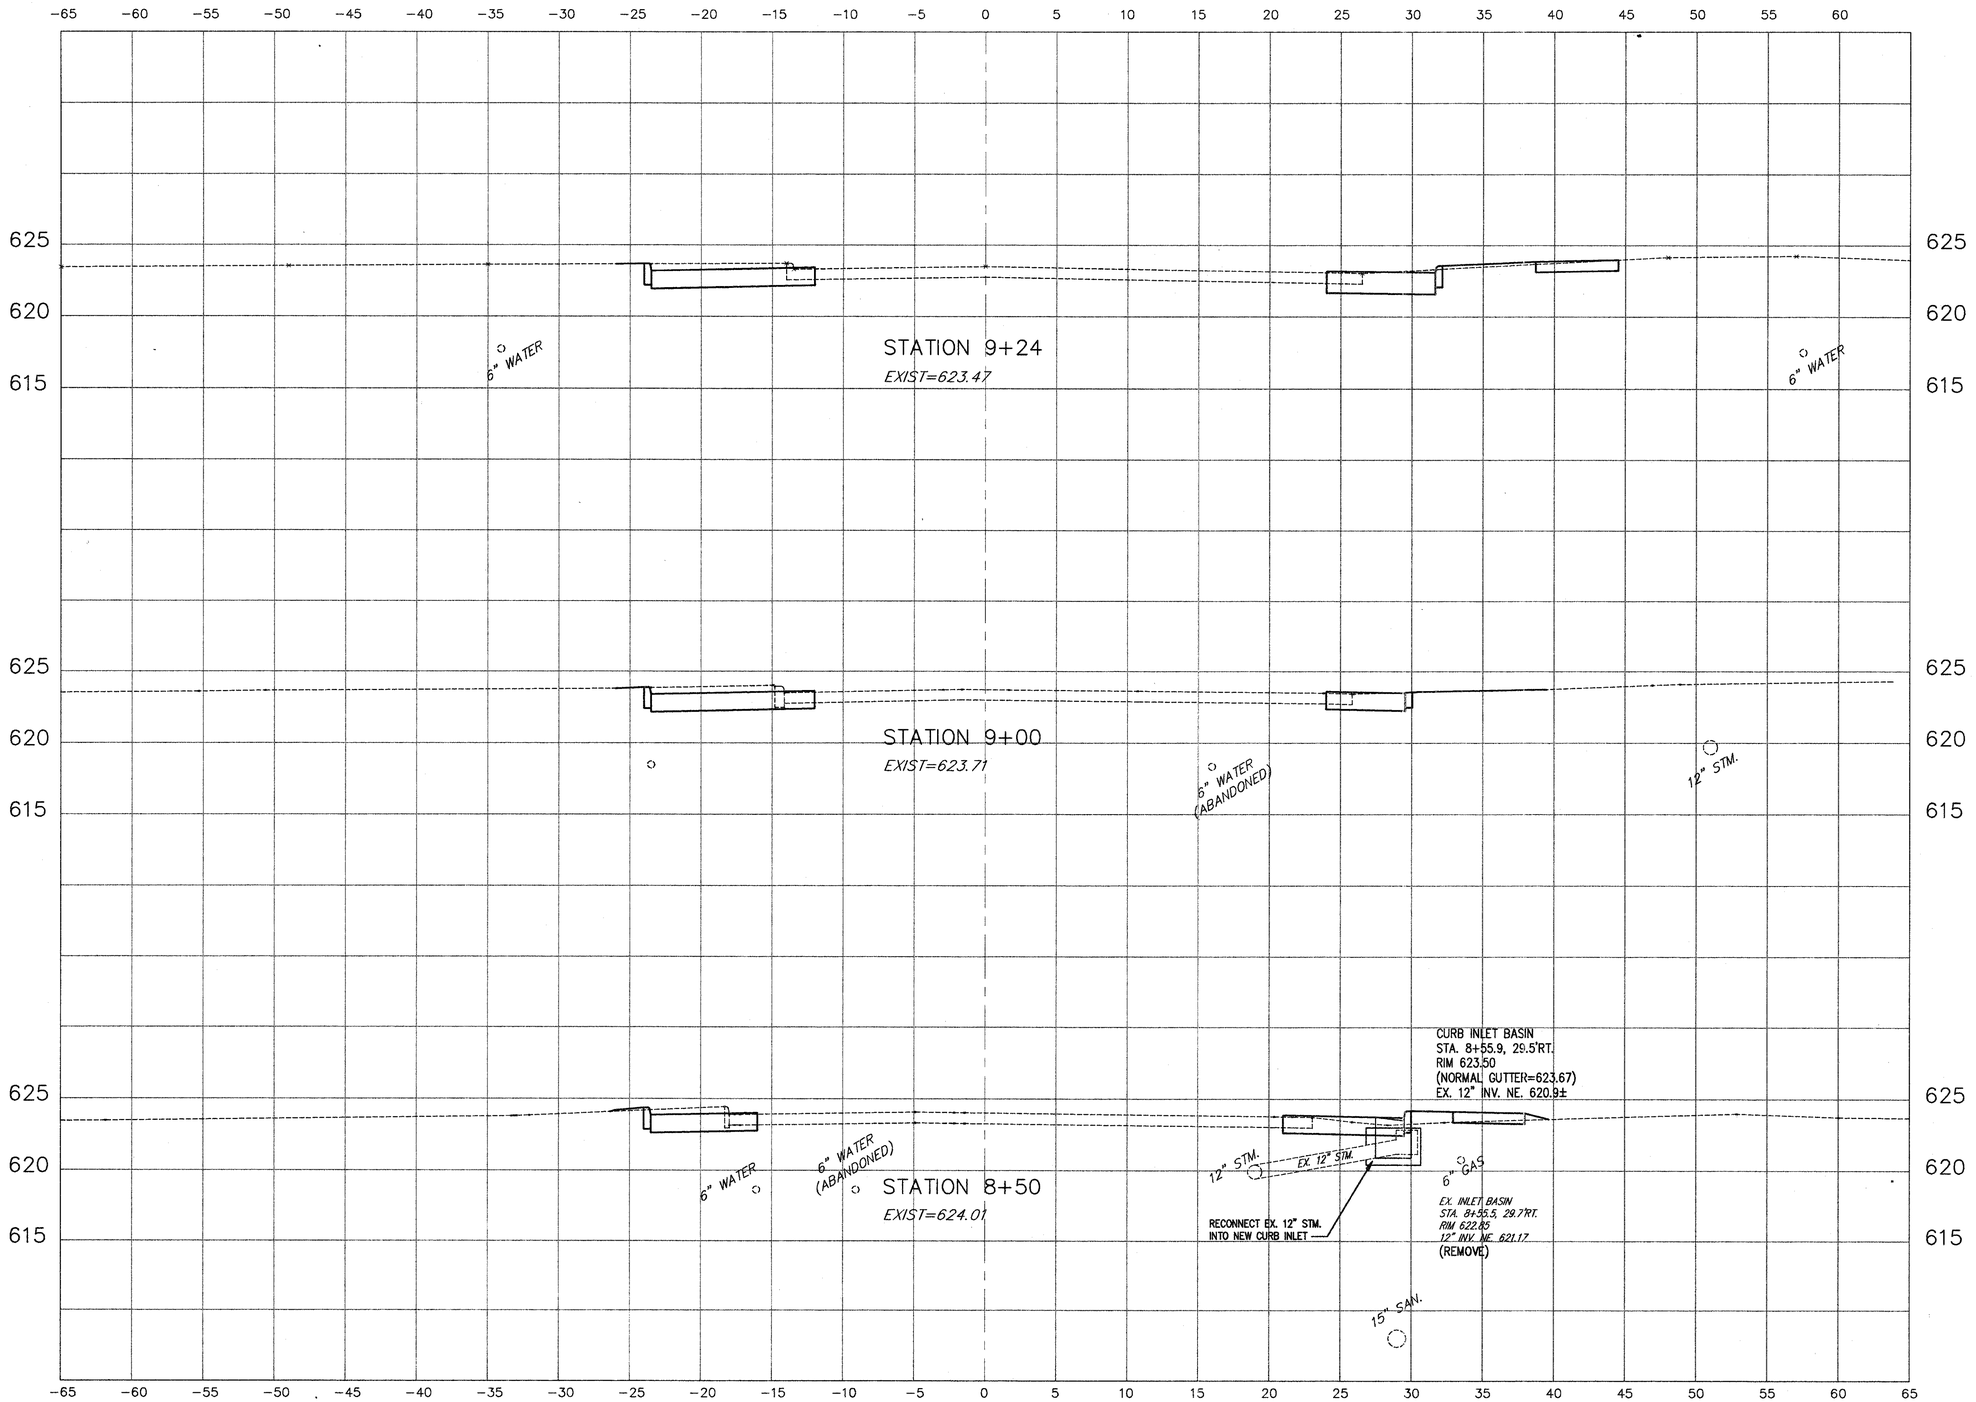

CENTER STREET (STATE ROUTE 615)
ROADWAY IMPROVEMENTS
MUNSON ROAD
CROSS-SECTIONS
STA. 8+50 TO STA. 9+24

SUBMISSIONS / REVISIONS

CT Consultants, Inc.
Engineers · Architects · Planners
Willoughby · Mentor · Columbus · North Canton · Youngstown

DATE:	MARCH, 1999
DRAWN BY:	J.J.C.
CHECKED BY:	C.C.H.
APPROVED BY:	
SCALE: HOR:	1" = 5'
VERT:	1" = 5'
CONTRACT No.	98387
SHEET NO.	63 OF 103

COPYRIGHT - DATE: 03-01-99 10:45, CT CONSULTANTS INC. H:\1998\98387\SRSX\98387X43.DWG PLOT:1=5