SIGNING NOTE:

ALL SIGN SHEETING SHALL BE TYPE G UNLESS NOTED AS TYPE H (SIGNS NOTED AS "F.Y.G." ARE FLORESCENT YELLOW-GREEN)

NORTH

0 20 40 60 80
SCALE IN FEET

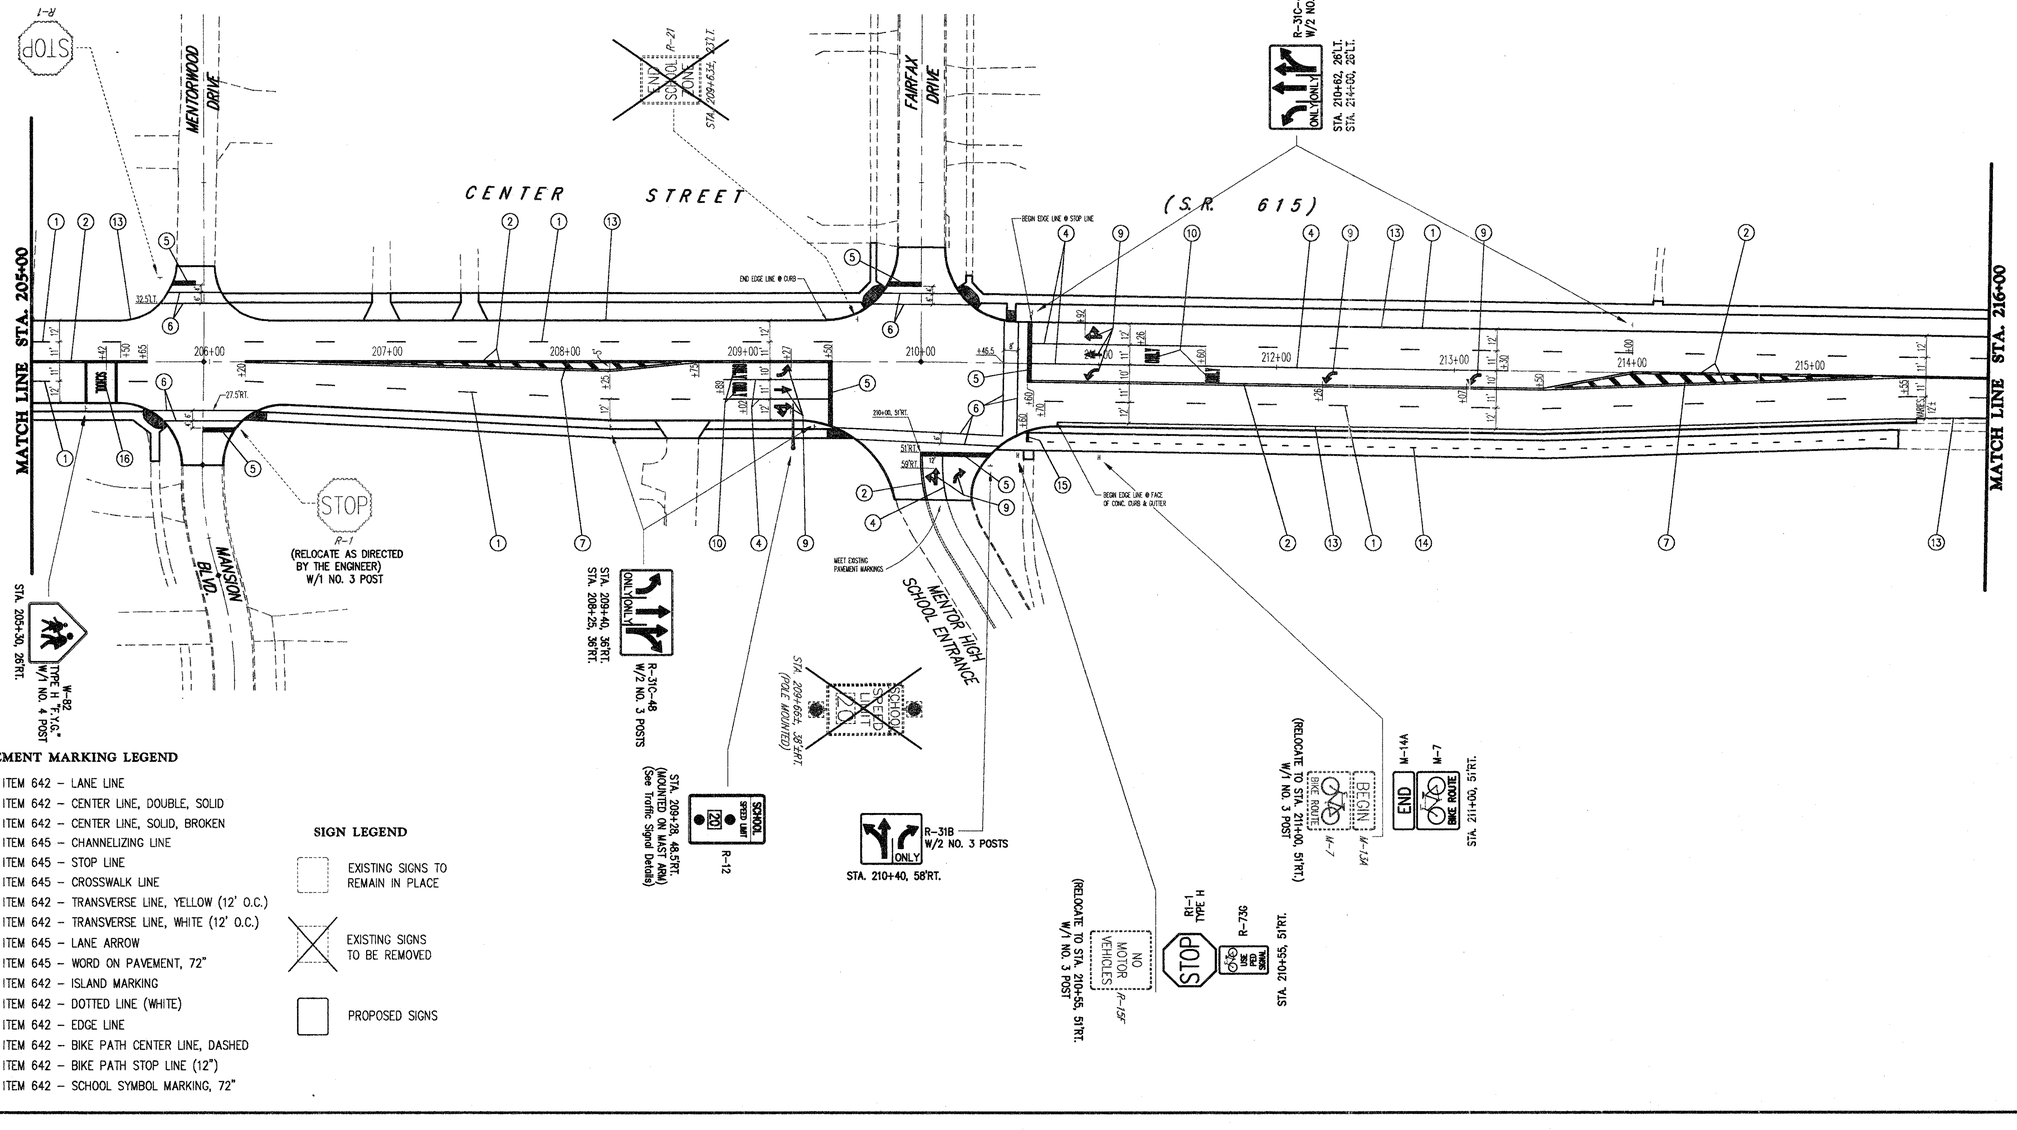

PAVEMENT MARKING LEGEND

1. ITEM 642 – LANE LINE
2. ITEM 642 – CENTER LINE, DOUBLE, SOLID
3. ITEM 642 – CENTER LINE, SOLID, BROKEN
4. ITEM 645 – CHANNELIZING LINE
5. ITEM 645 – STOP LINE
6. ITEM 645 – CROSSWALK LINE
7. ITEM 642 – TRANSVERSE LINE, YELLOW (12' O.C.)
8. ITEM 642 – TRANSVERSE LINE, WHITE (12' O.C.)
9. ITEM 645 – LANE ARROW
10. ITEM 645 – WORD ON PAVEMENT, 72"
11. ITEM 642 – ISLAND MARKING
12. ITEM 642 – DOTTED LINE (WHITE)
13. ITEM 642 – EDGE LINE
14. ITEM 642 – BIKE PATH CENTER LINE, DASHED
15. ITEM 642 – BIKE PATH STOP LINE (12")
16. ITEM 642 – SCHOOL SYMBOL MARKING, 72"

SIGN LEGEND

- EXISTING SIGNS TO REMAIN IN PLACE
- EXISTING SIGNS TO BE REMOVED
- PROPOSED SIGNS

COPYRIGHT – DATE: 04-12-99 10:49, CT CONSULTANTS INC. W:\1999\98387\DGN\98387PAD.DWG PLOT:1=40

SUBMISSIONS / REVISIONS

CENTER STREET (STATE ROUTE 615)
ROADWAY IMPROVEMENTS

PAVEMENT MARKING & SIGNING PLAN

STA. 205+00 TO STA. 216+00

CT Consultants, Inc.
Engineers • Architects • Planners
Willoughby • Mentor • Columbus • North Canton • Youngstown

DATE:	APRIL, 1999
DRAWN BY:	J.J.C.
CHECKED BY:	C.C.H.
APPROVED BY:	
SCALE:	
HOR:	1" = 40'
VERT:	-
CONTRACT No.	98387
SHEET NO.	84
OF	103