CALC. BY		LAK – 615 – 4.64	OHIO	51
DATE		LAK – VAR	FHWA REGION 5	198
CHKD. BY				
DATE				

SEEDING		END AREA		VOLUME	
END WIDTH	SQ. YDS.	SQ. YDS.		CU. YDS.	
		CUT	FILL	CUT	FILL

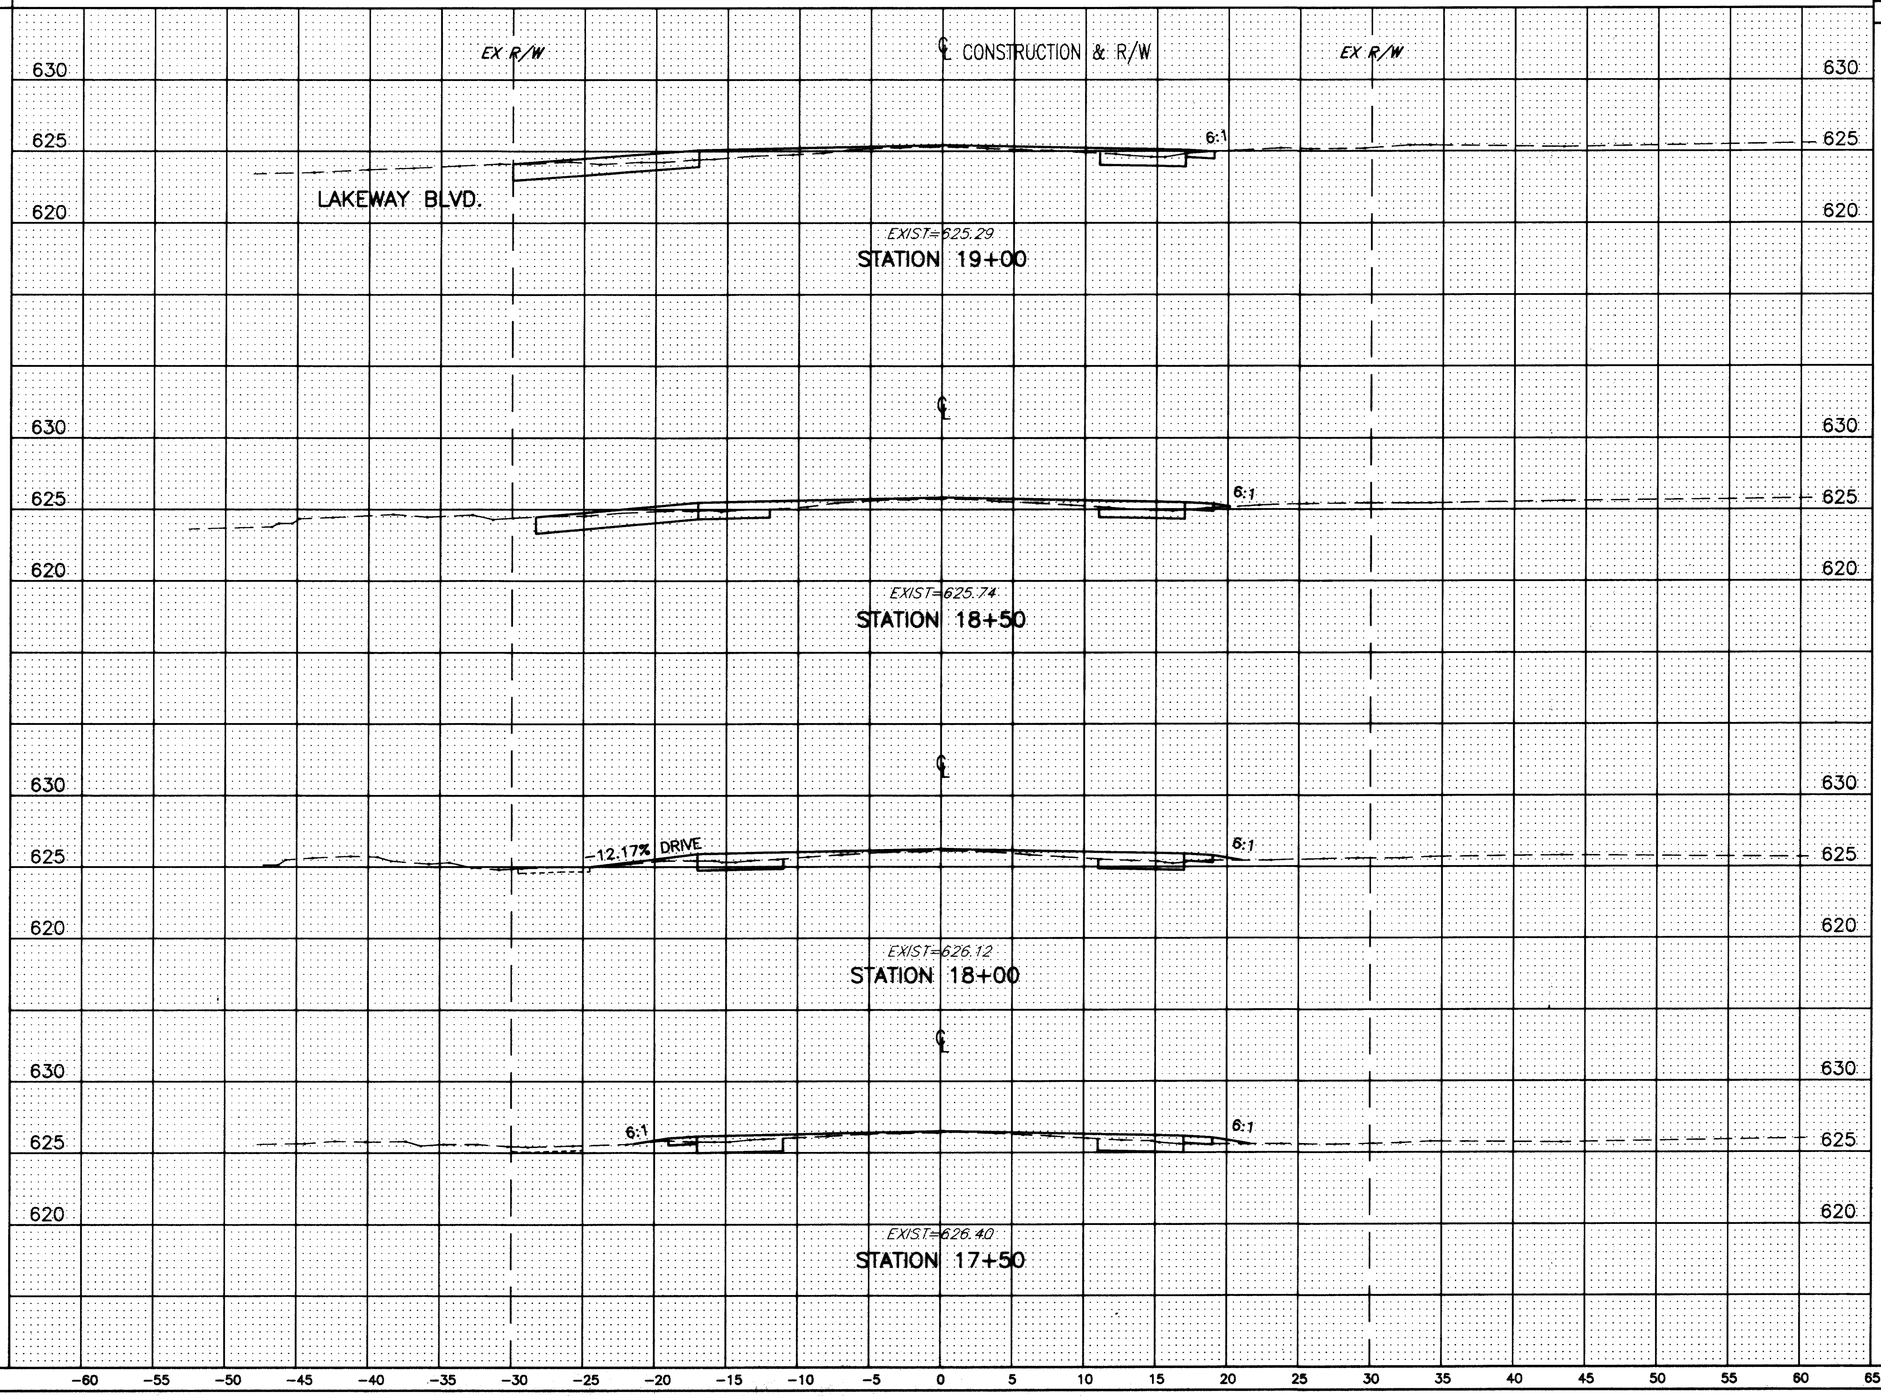

H:\92535\CAD\MUNSON\MUNX4.DWG PLOT:1"=5'

MUNSON ROAD CROSS-SECTIONS STA. 17+50 TO STA. 19+00