CALC. BY		LAK – 615 – 4.64 LAK – VAR	OHIO FHWA REGION 5	57 198
CHKD. BY				
DATE	DATE			

SEEDING		END AREA SQ. YDS.		VOLUME CU. YDS.	
END WIDTH	SQ. YDS.	CUT	FILL	CUT	FILL

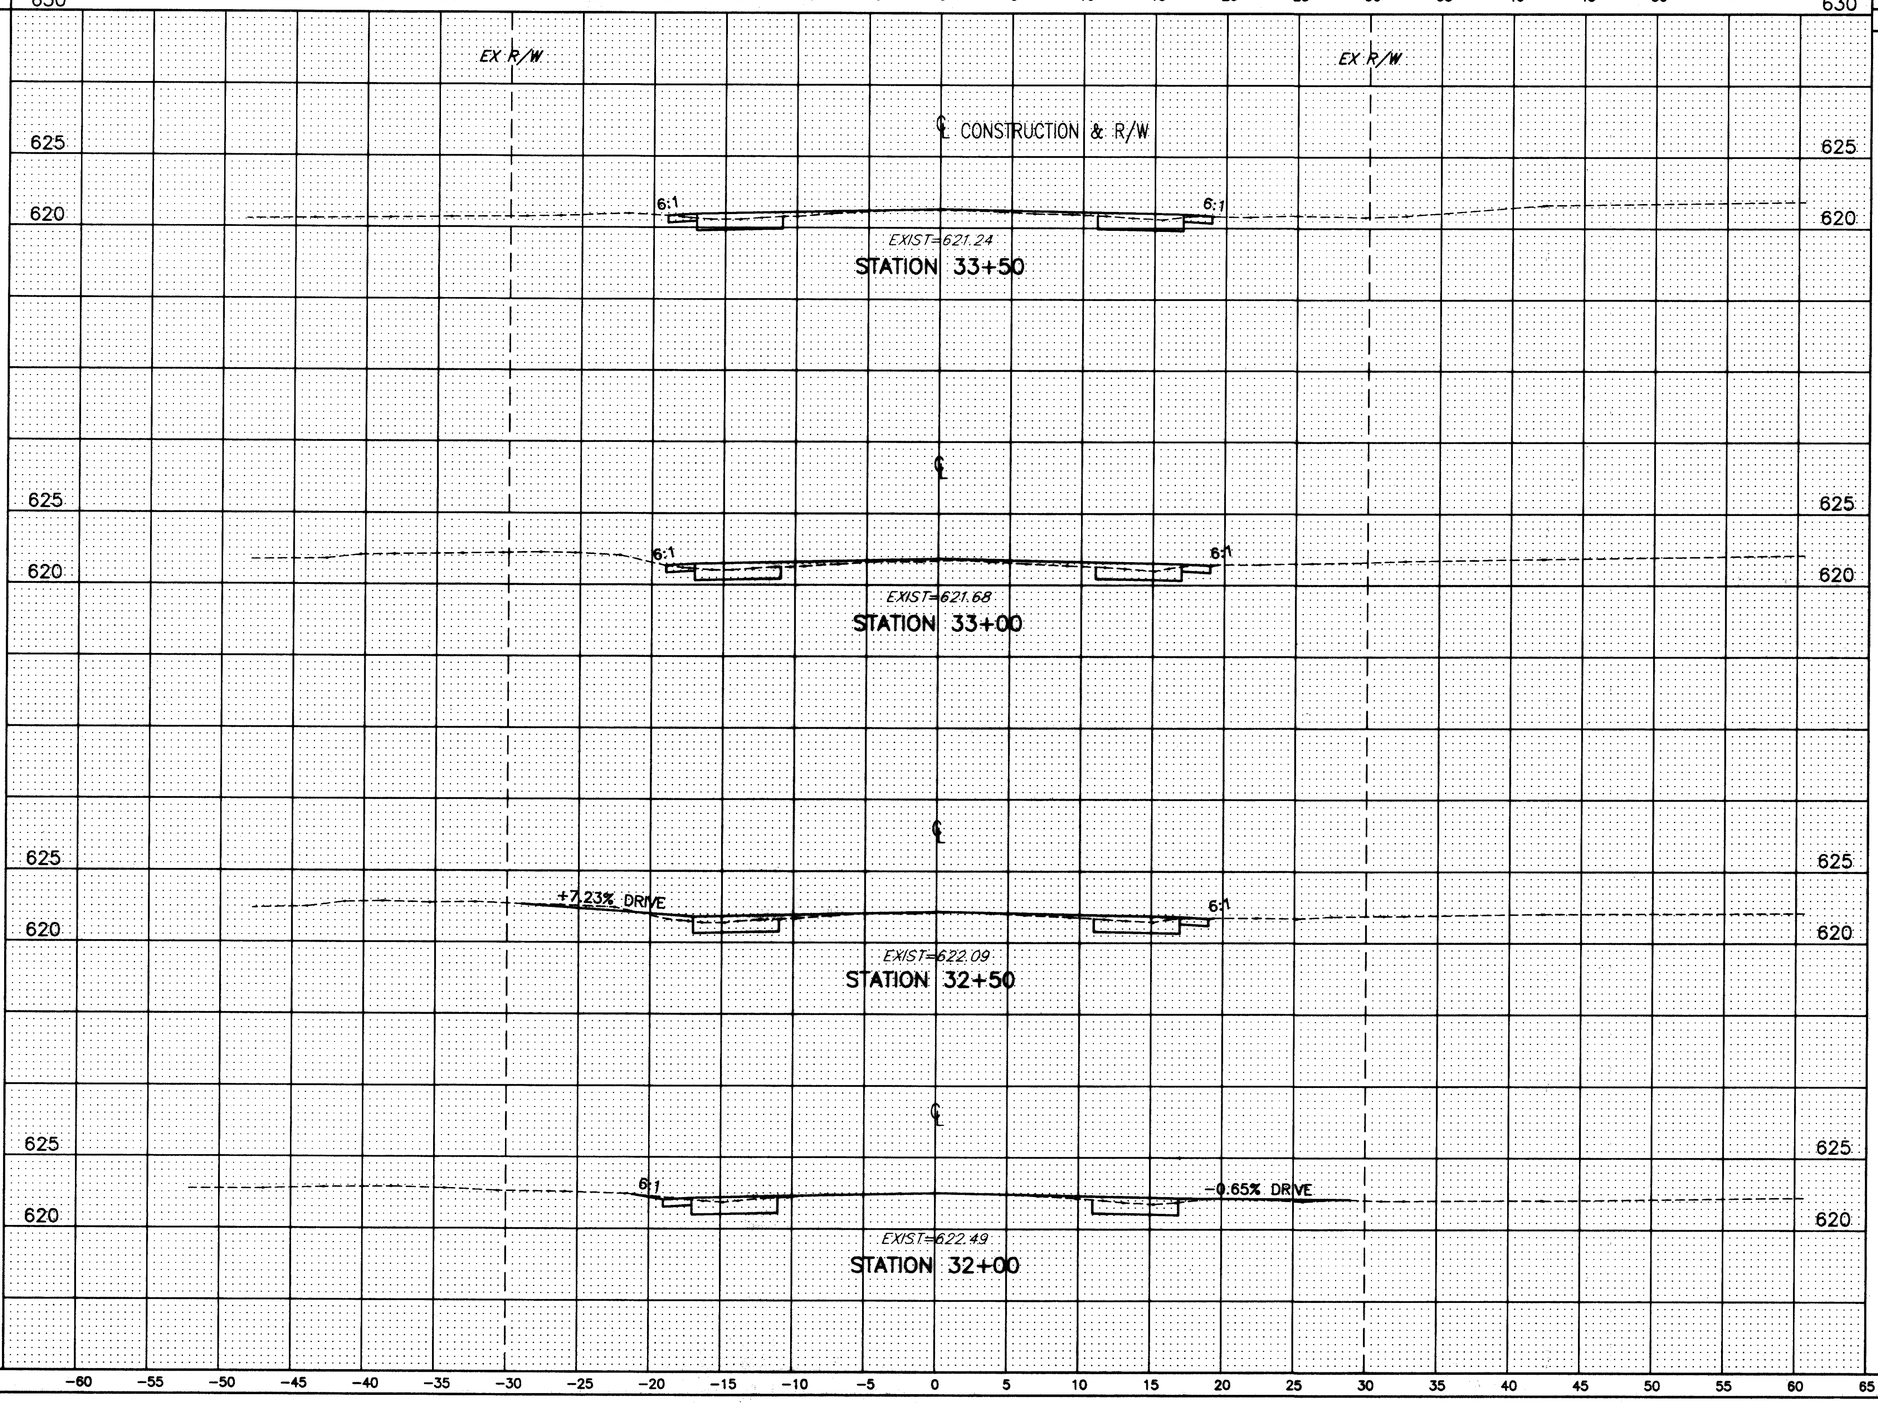

H:\92535\CAD\MUNSON\MUNX10.DWG PLOT:1"=5'

MUNSON ROAD CROSS–SECTIONS STA. 32+00 TO STA. 33+50