CALC. BY	
DATE	
CHKD. BY	
DATE	

LAK – 615 – 4.64
LAK – VAR

OHIO
FHWA REGION 5

64
198

SEEDING		END AREA		VOLUME	
END WIDTH	SQ. YDS.	SQ. YDS. CUT	SQ. YDS. FILL	CU. YDS. CUT	CU. YDS. FILL

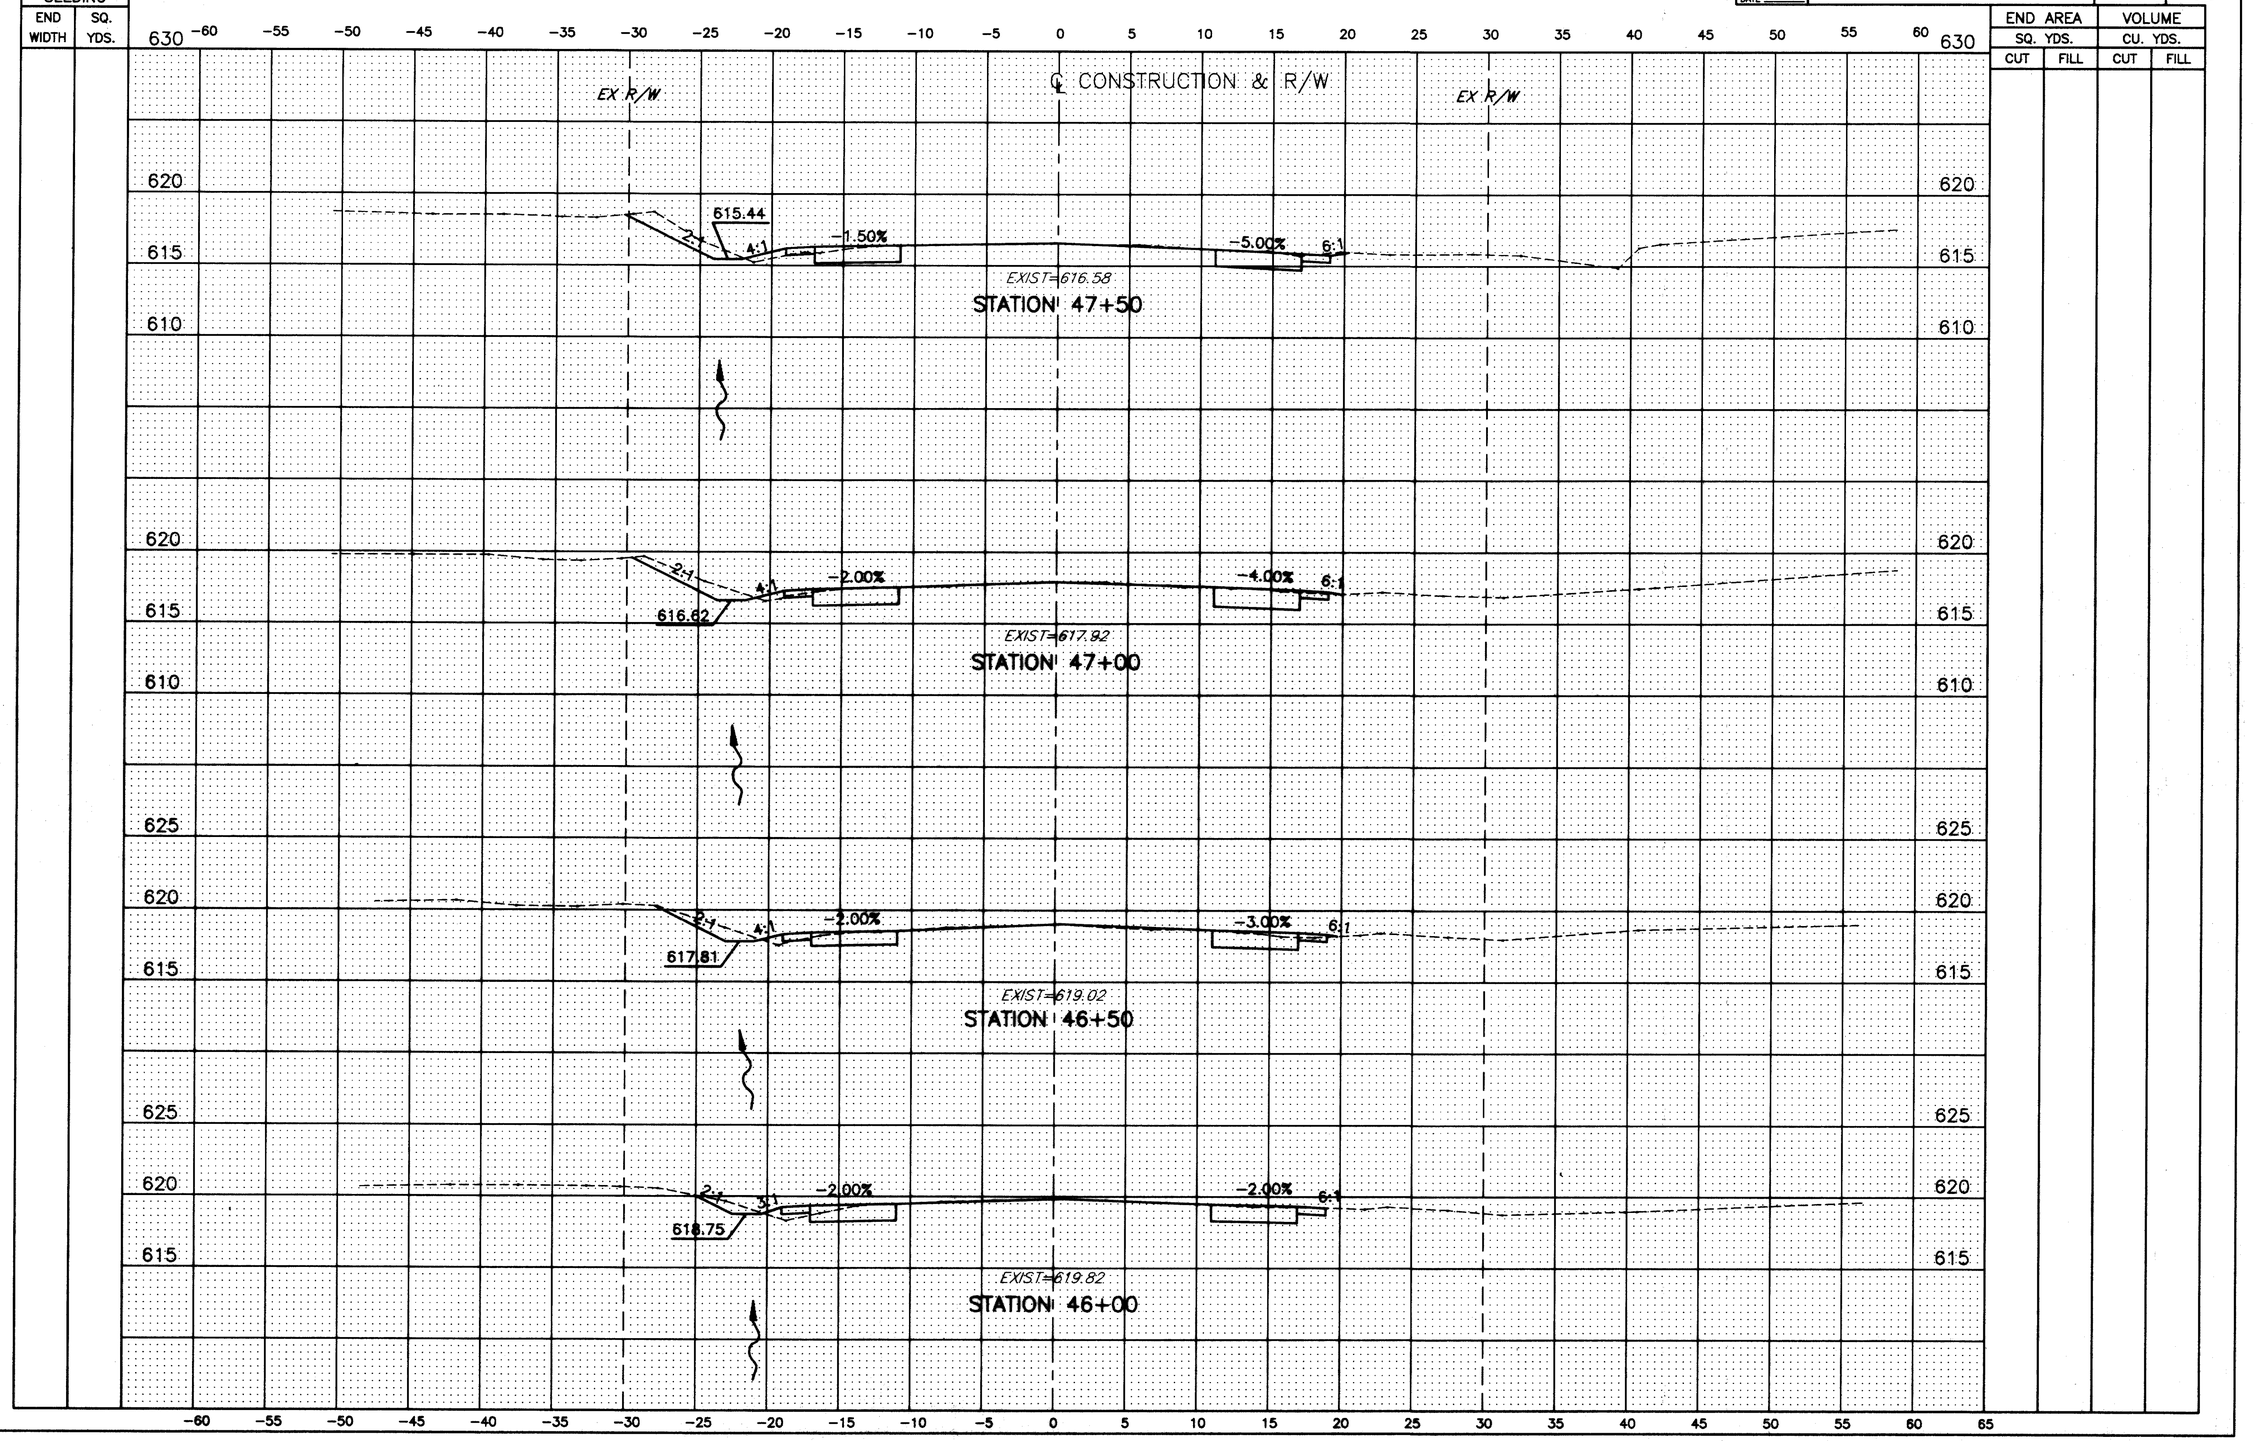

H:\92535\CAD\MUNSON\MUNX17.DWG PLOT:1"=5'

MUNSON ROAD CROSS-SECTIONS STA. 46+00 TO STA. 47+50