CALC. BY _____ DATE _____
CHKD. BY _____ DATE _____

LAK – 615 – 4.64
LAK – VAR

OHIO
FHWA REGION 5

76
198

SEEDING	
END WIDTH	SQ. YDS.

END AREA		VOLUME	
SQ. YDS.		CU. YDS.	
CUT	FILL	CUT	FILL

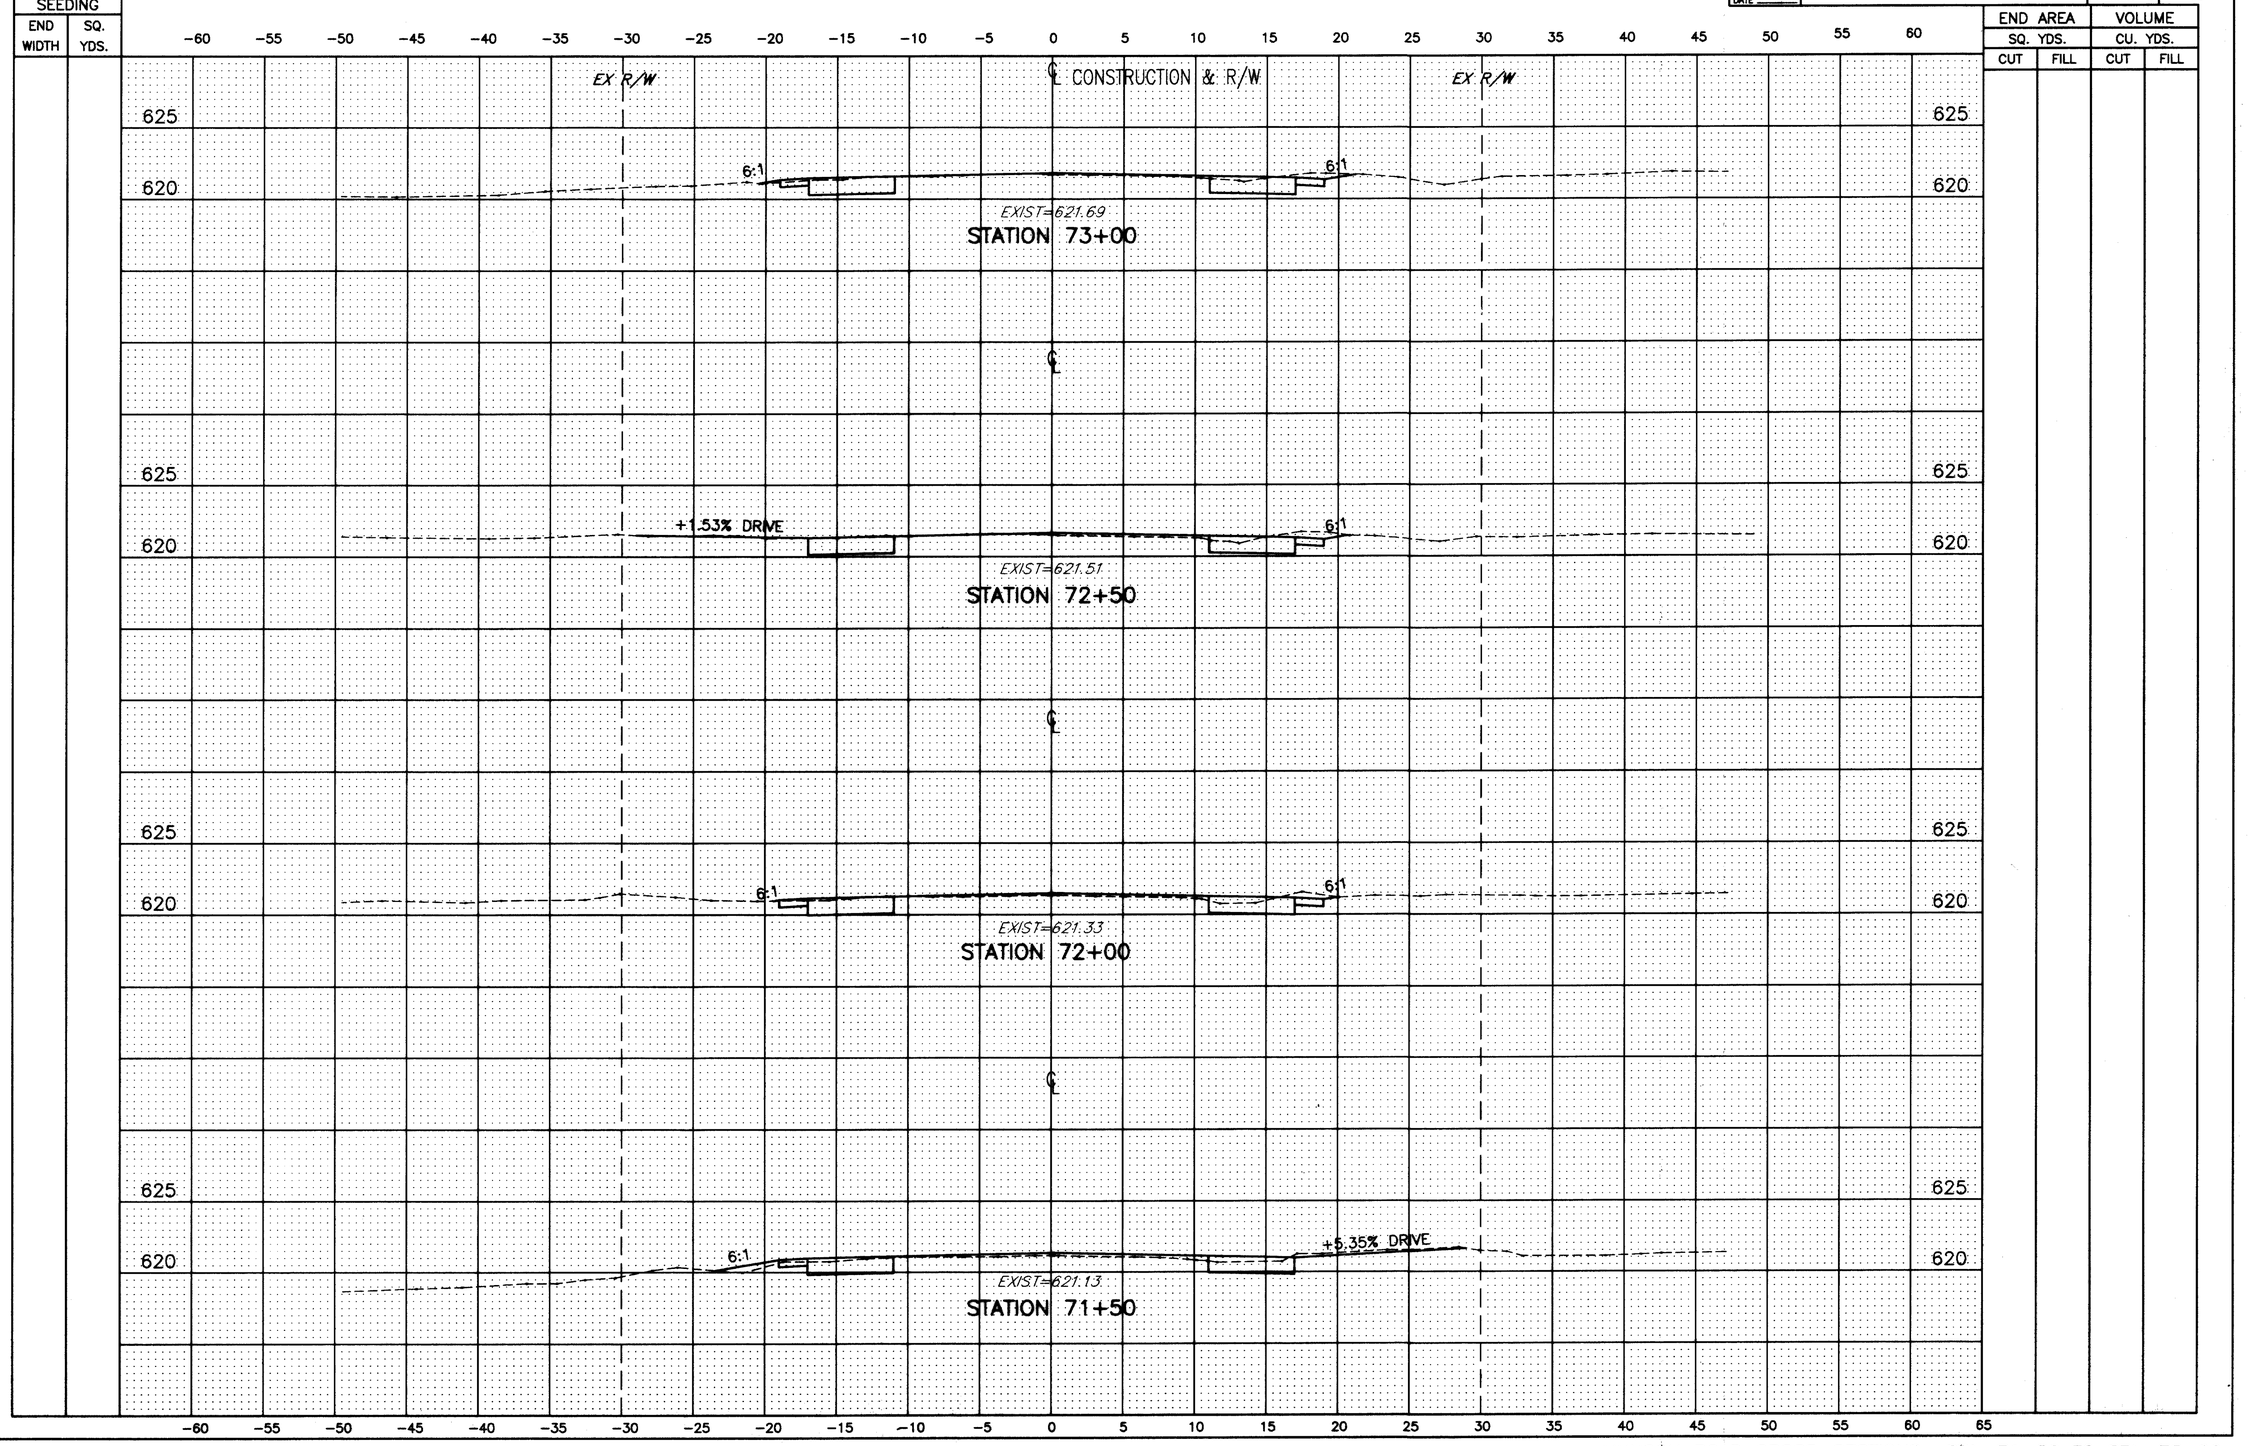

H:\92535\CAD\MUNSON\MUNX29.DWG PLOT:1"=5'

MUNSON ROAD CROSS-SECTIONS STA. 71+50 TO STA. 73+00