CALC. BY [illegible] DATE 7-99
CHKD. BY [illegible] DATE [illegible]

LAK – 615 – 4.64
LAK – VAR

OHIO
FHWA REGION 5

90
198

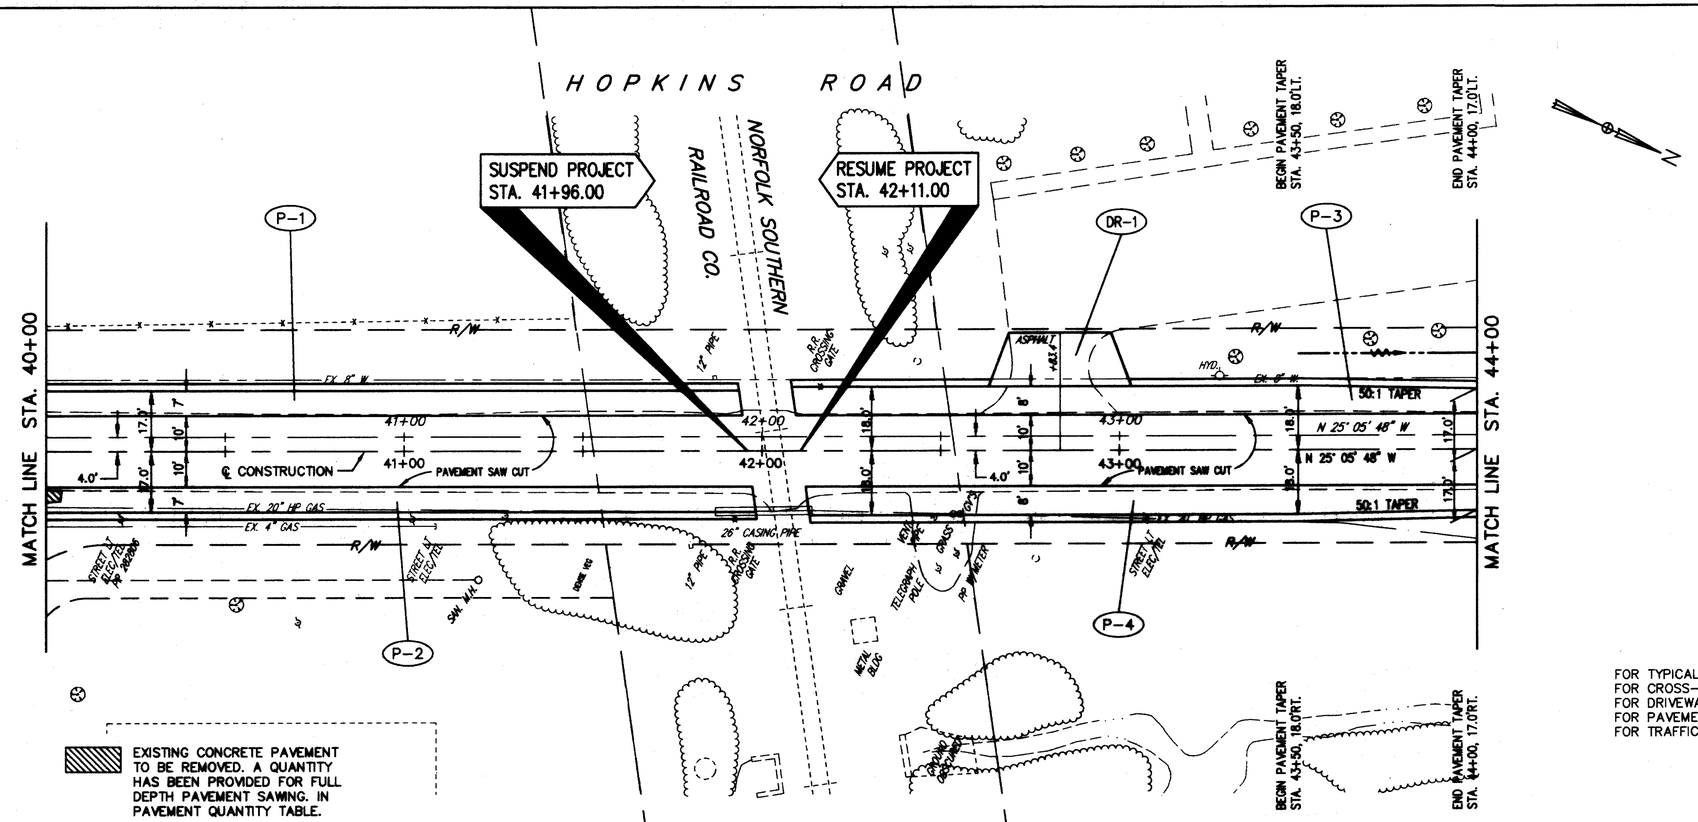

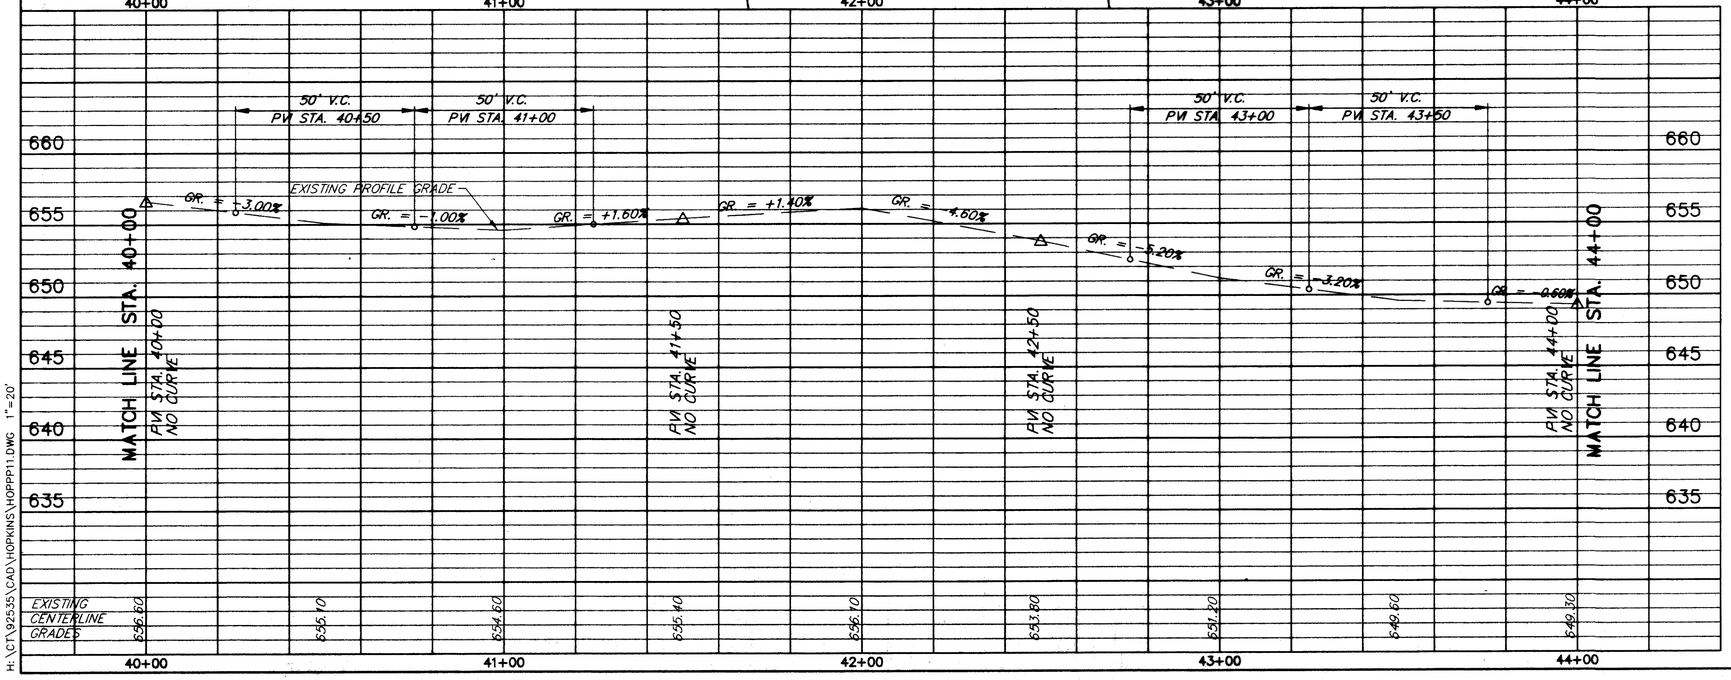

REF	LOCATION	CURB, TYPE 6, AS PER PLAN (830) LIN.FT.	1-1/4" ASPH. CONC. SURFACE COURSE, TYPE 1, PG64-22 (448) CU.YD.	BITUMINOUS PRIME COAT (@ 0.40 GAL./SQ.YD.) (408) GAL.	TACK COAT (@ 0.10 GAL./SQ.YD.) (407) GAL.	6" AGGREGATE BASE, AS PER PLAN (304) CU.YD.	6" BITUMINOUS AGGREGATE BASE, PG64-22 (301) CU.YD.	8 3/4" BITUMINOUS AGGREGATE BASE, PG64-22 (301) CU.YD.	FULL DEPTH PAVEMENT SAW CUT (255) LIN.FT.	SUBGRADE COMPACTION (203) SQ.YD.	EXCAVATION NOT INCLUDING EMBANKMENT CONSTRUCTION (203) CU.YD.	PAVEMENT REMOVED (202) SQ.YD.
P-1	STA. 40+00 TO 41+96, LT. = 1372 S.F.		5.4	61.2	15.3	28.0	7.4	38.3		153	76.3	
P-2	STA. 40+00 TO 41+96, RT. = 1372 S.F.		5.4	61.2	15.3	28.0	7.4	38.3		153	76.3	1.6
P-3	STA. 42+11 TO 44+00, LT. = 1504 S.F.		5.8	66.8	16.7	27.9	7.2	40.6	7	167	81.5	
P-4	STA. 42+11 TO 44+00, RT. = 1473 S.F.		5.7	65.6	16.4	27.3	7.2	39.8		164	79.9	
TOTALS		-	22.3	254.8	63.7	107.2	29.2	157.0	7	637	314.0	1.6

PAVEMENT

FOR TYPICAL SECTIONS SEE SHEETS 9 THRU 12
FOR CROSS-SECTIONS SEE SHEETS 100 THRU 140
FOR DRIVEWAY SCHEDULE & DETAILS SEE SHEET 23
FOR PAVEMENT DETAILS SEE SHEET 171
FOR TRAFFIC CONTROL DETAILS SEE SHEETS 172 THRU 198

H:\CT\92535\CAD\HOPKINS\HOPPP11.DWG 1"=20'

HOPKINS ROAD PLAN & PROFILE STA. 40+00 TO STA. 44+00