CALC. BY ____ DATE ____
CHKD. BY ____ DATE ____

LAK – 615 – 4.64
LAK – VAR

OHIO
FHWA REGION 5

128
198

SEEDING	
END WIDTH	SQ. YDS.

END AREA		VOLUME	
SQ. YDS.		CU. YDS.	
CUT	FILL	CUT	FILL

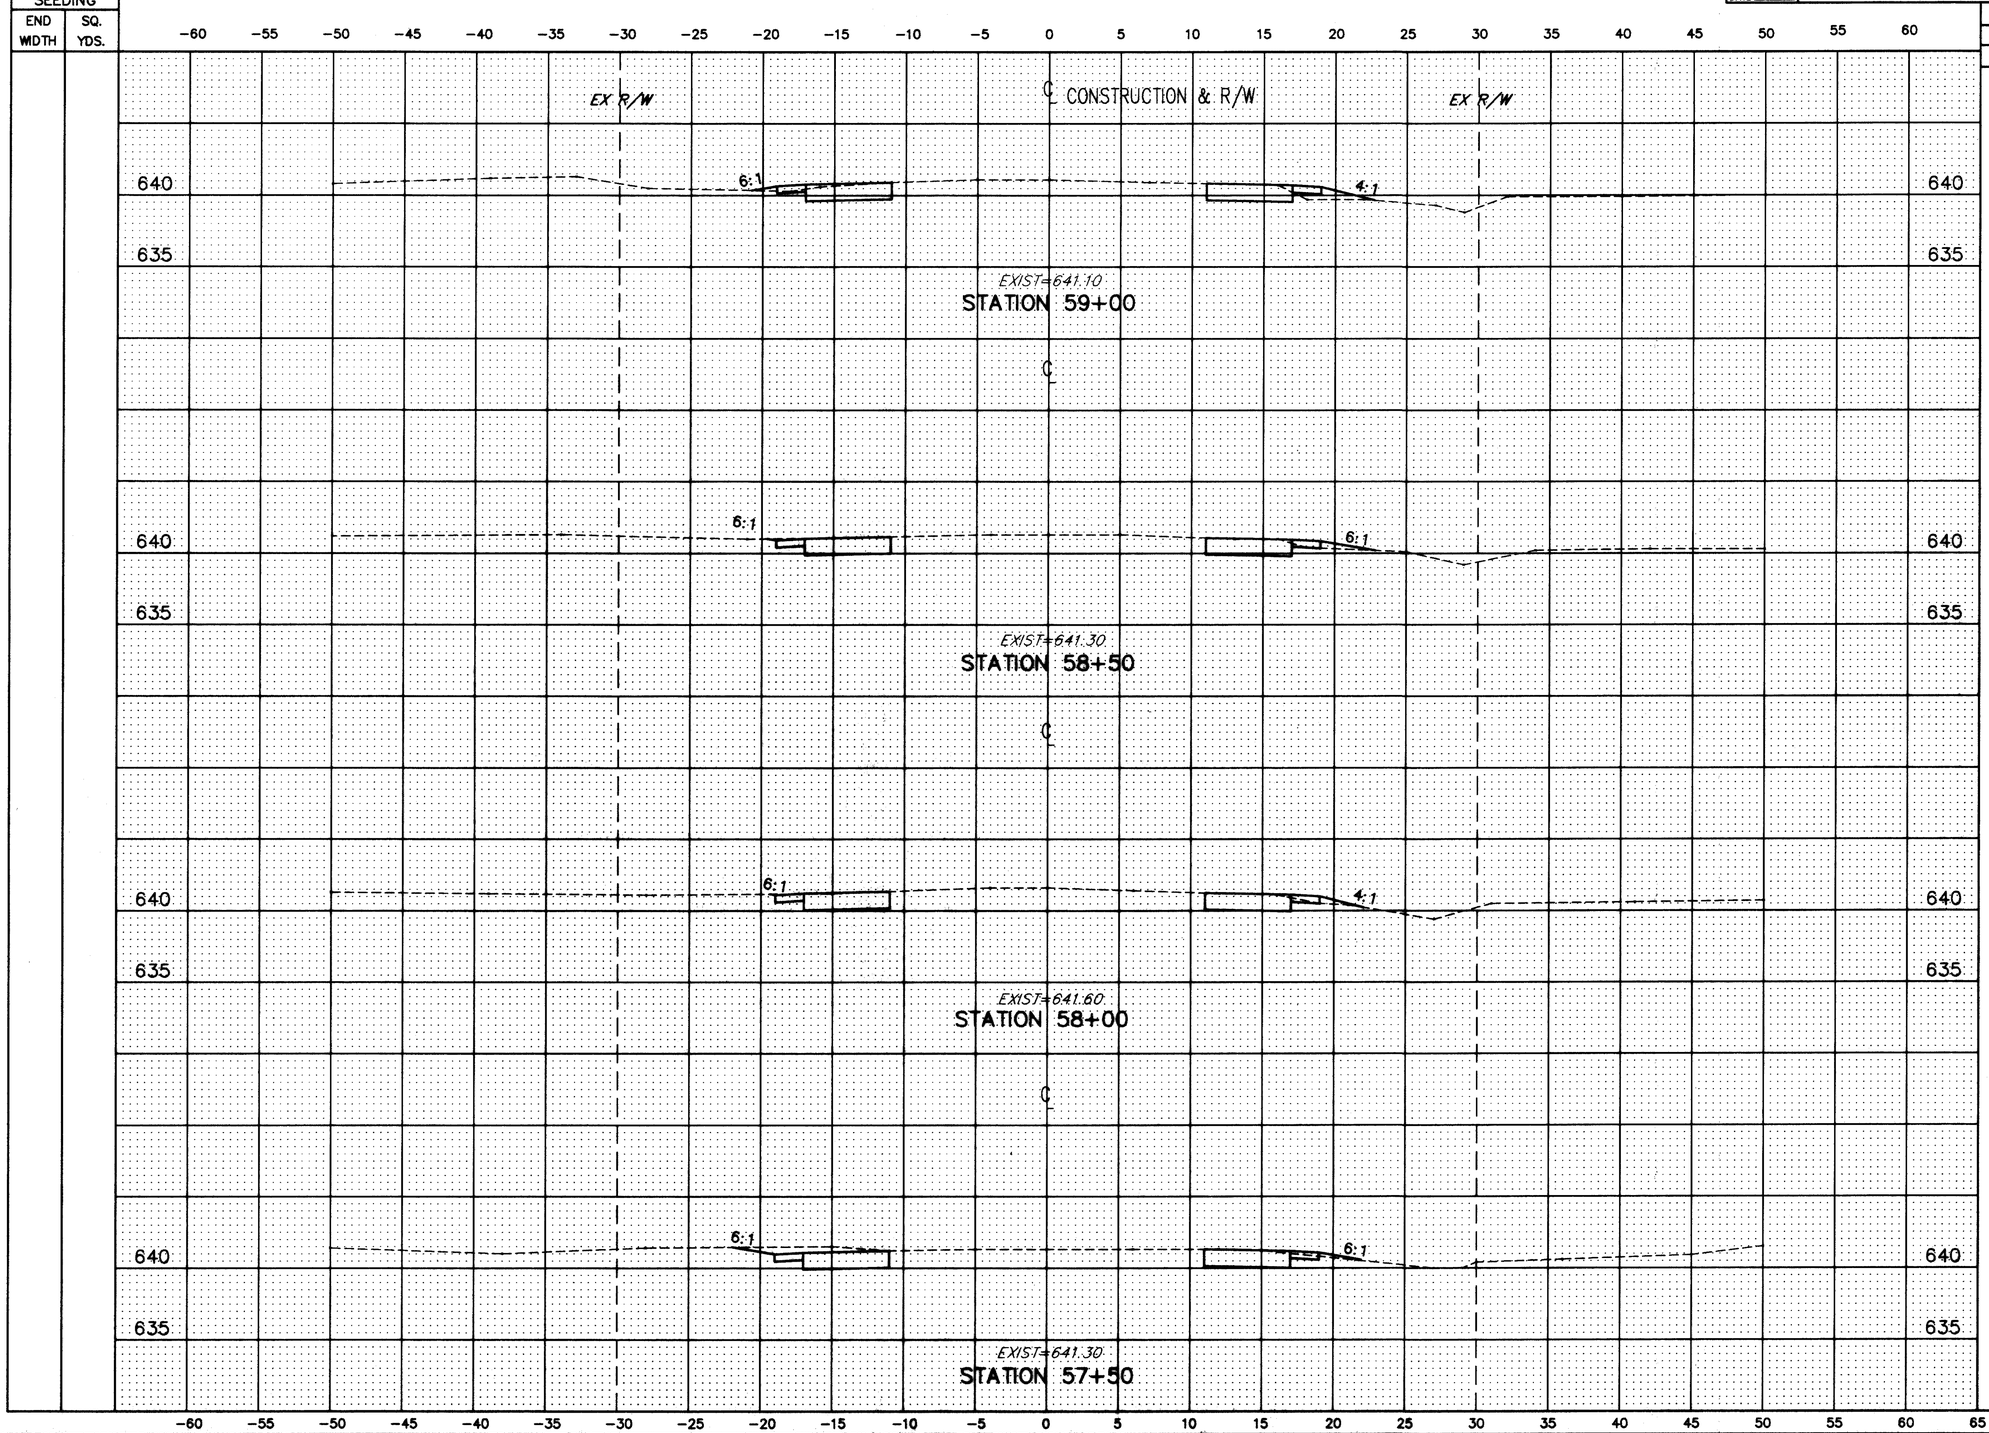

H:\CT\92535\CAD\HOPKINS\HOPX29.DWG PLOT:1"=5'

HOPKINS ROAD CROSS-SECTIONS STA. 57+50 TO STA. 59+00