CALC. BY ____ DATE ____
CHKD. BY ____ DATE ____

LAK – 615 – 4.64
LAK – VAR

OHIO
FHWA REGION 5

133
198

SEEDING		END AREA		VOLUME	
END WIDTH	SQ. YDS.	SQ. YDS. CUT	SQ. YDS. FILL	CU. YDS. CUT	CU. YDS. FILL

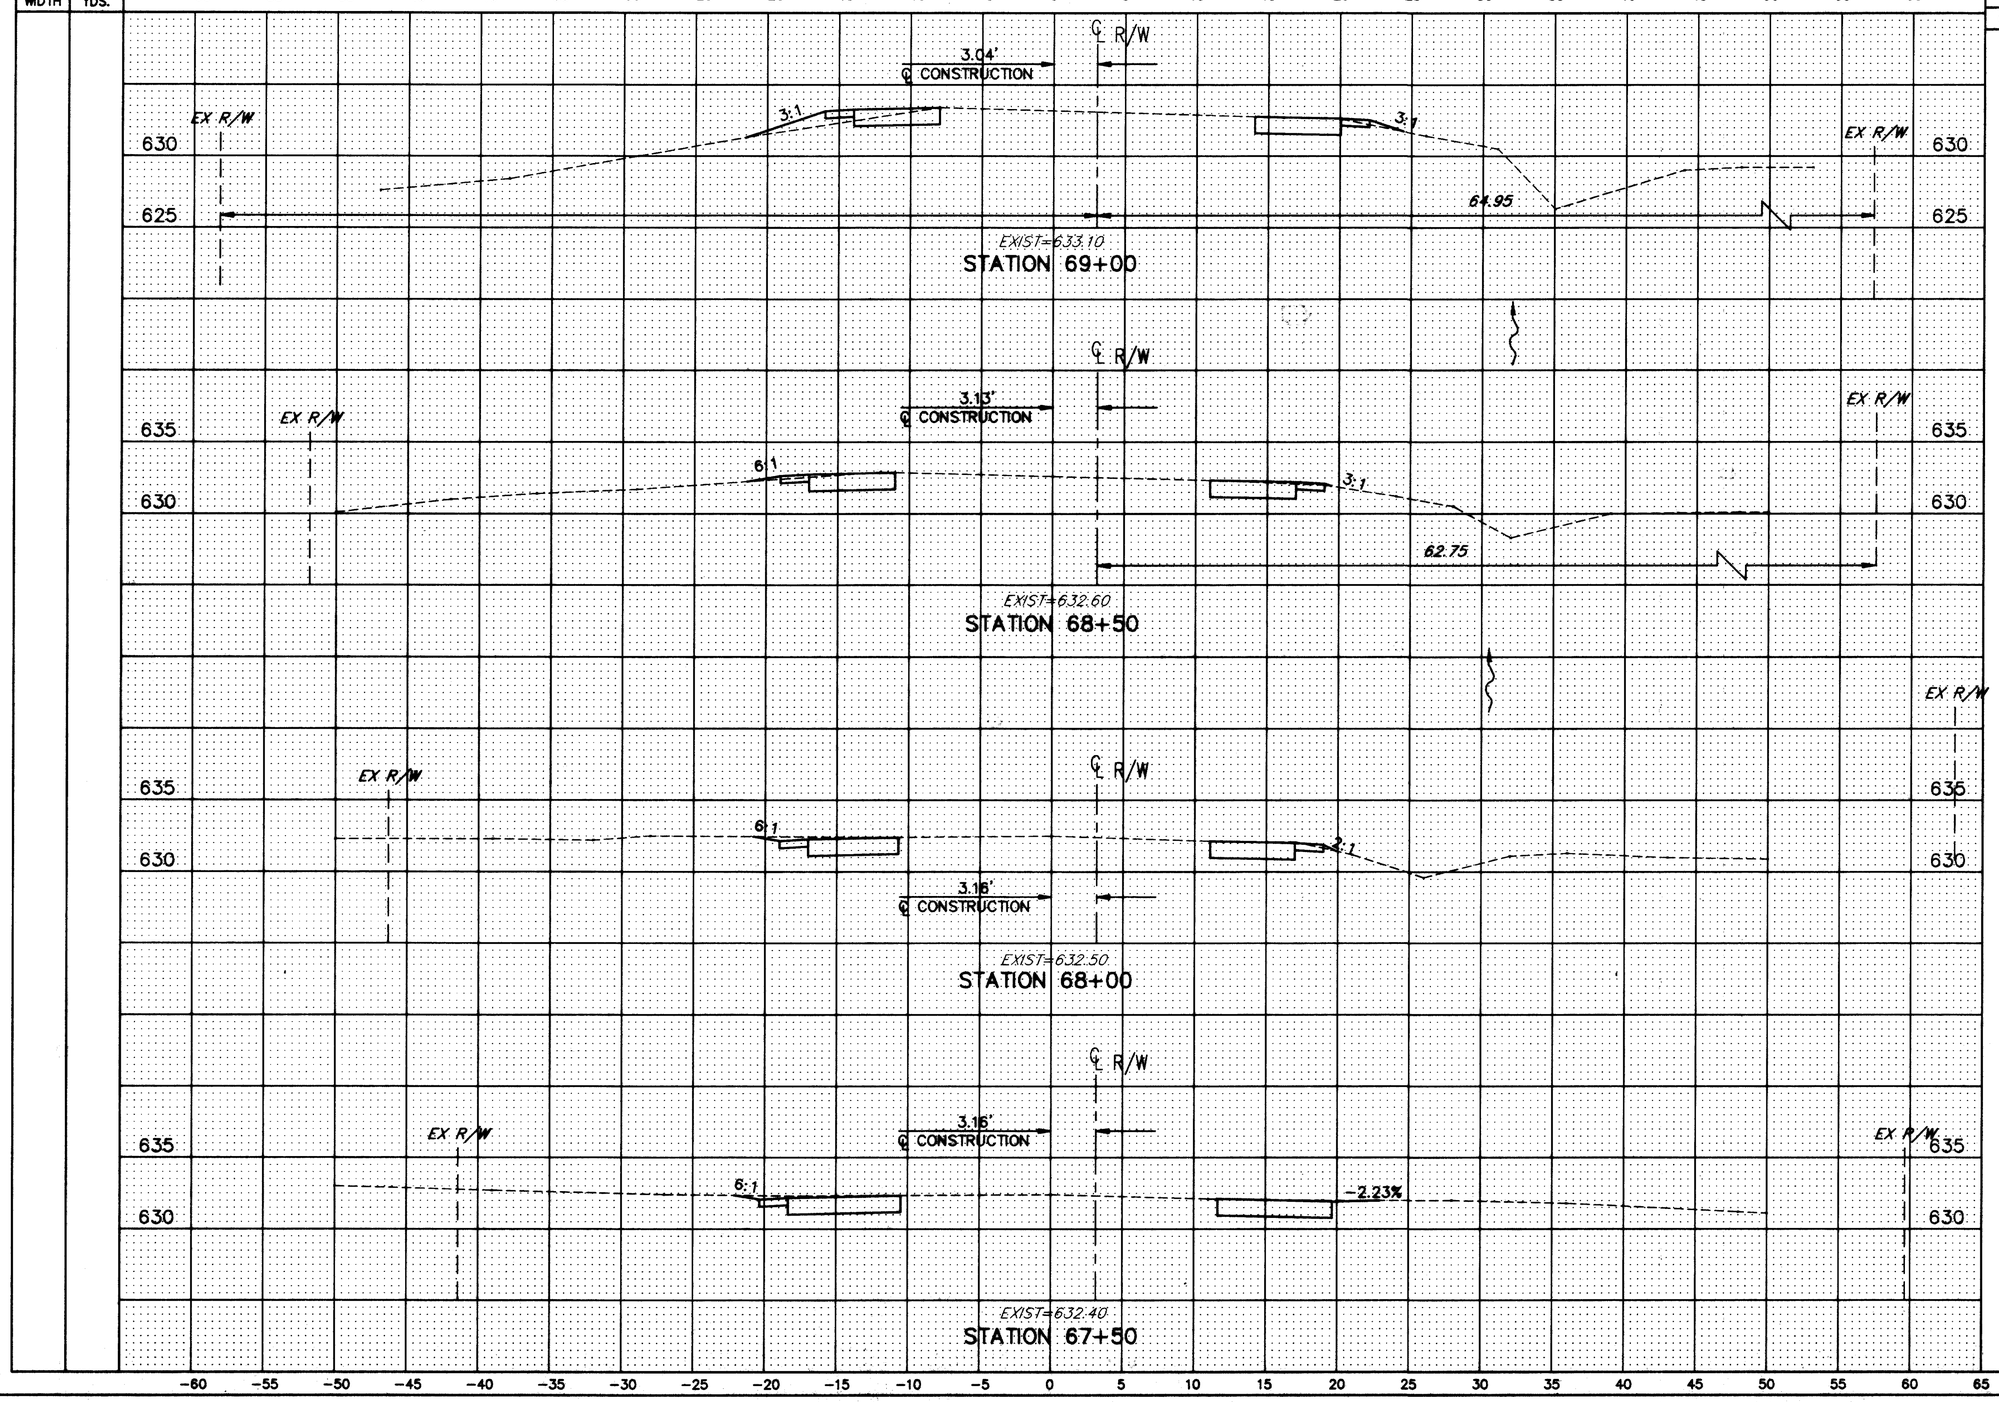

H:\CT\92535\CAD\HOPKINS\HOPX34.DWG PLOT:1"=5'

HOPKINS ROAD CROSS-SECTIONS STA. 67+50 TO STA. 69+00