CALC. BY		LAK – 615 – 4.64 LAK – VAR	OHIO	136 198
CHKD. BY			FHWA REGION 5	
DATE	DATE			

SEEDING		END AREA		VOLUME	
END WIDTH	SQ. YDS.	SQ. YDS.		CU. YDS.	
		CUT	FILL	CUT	FILL

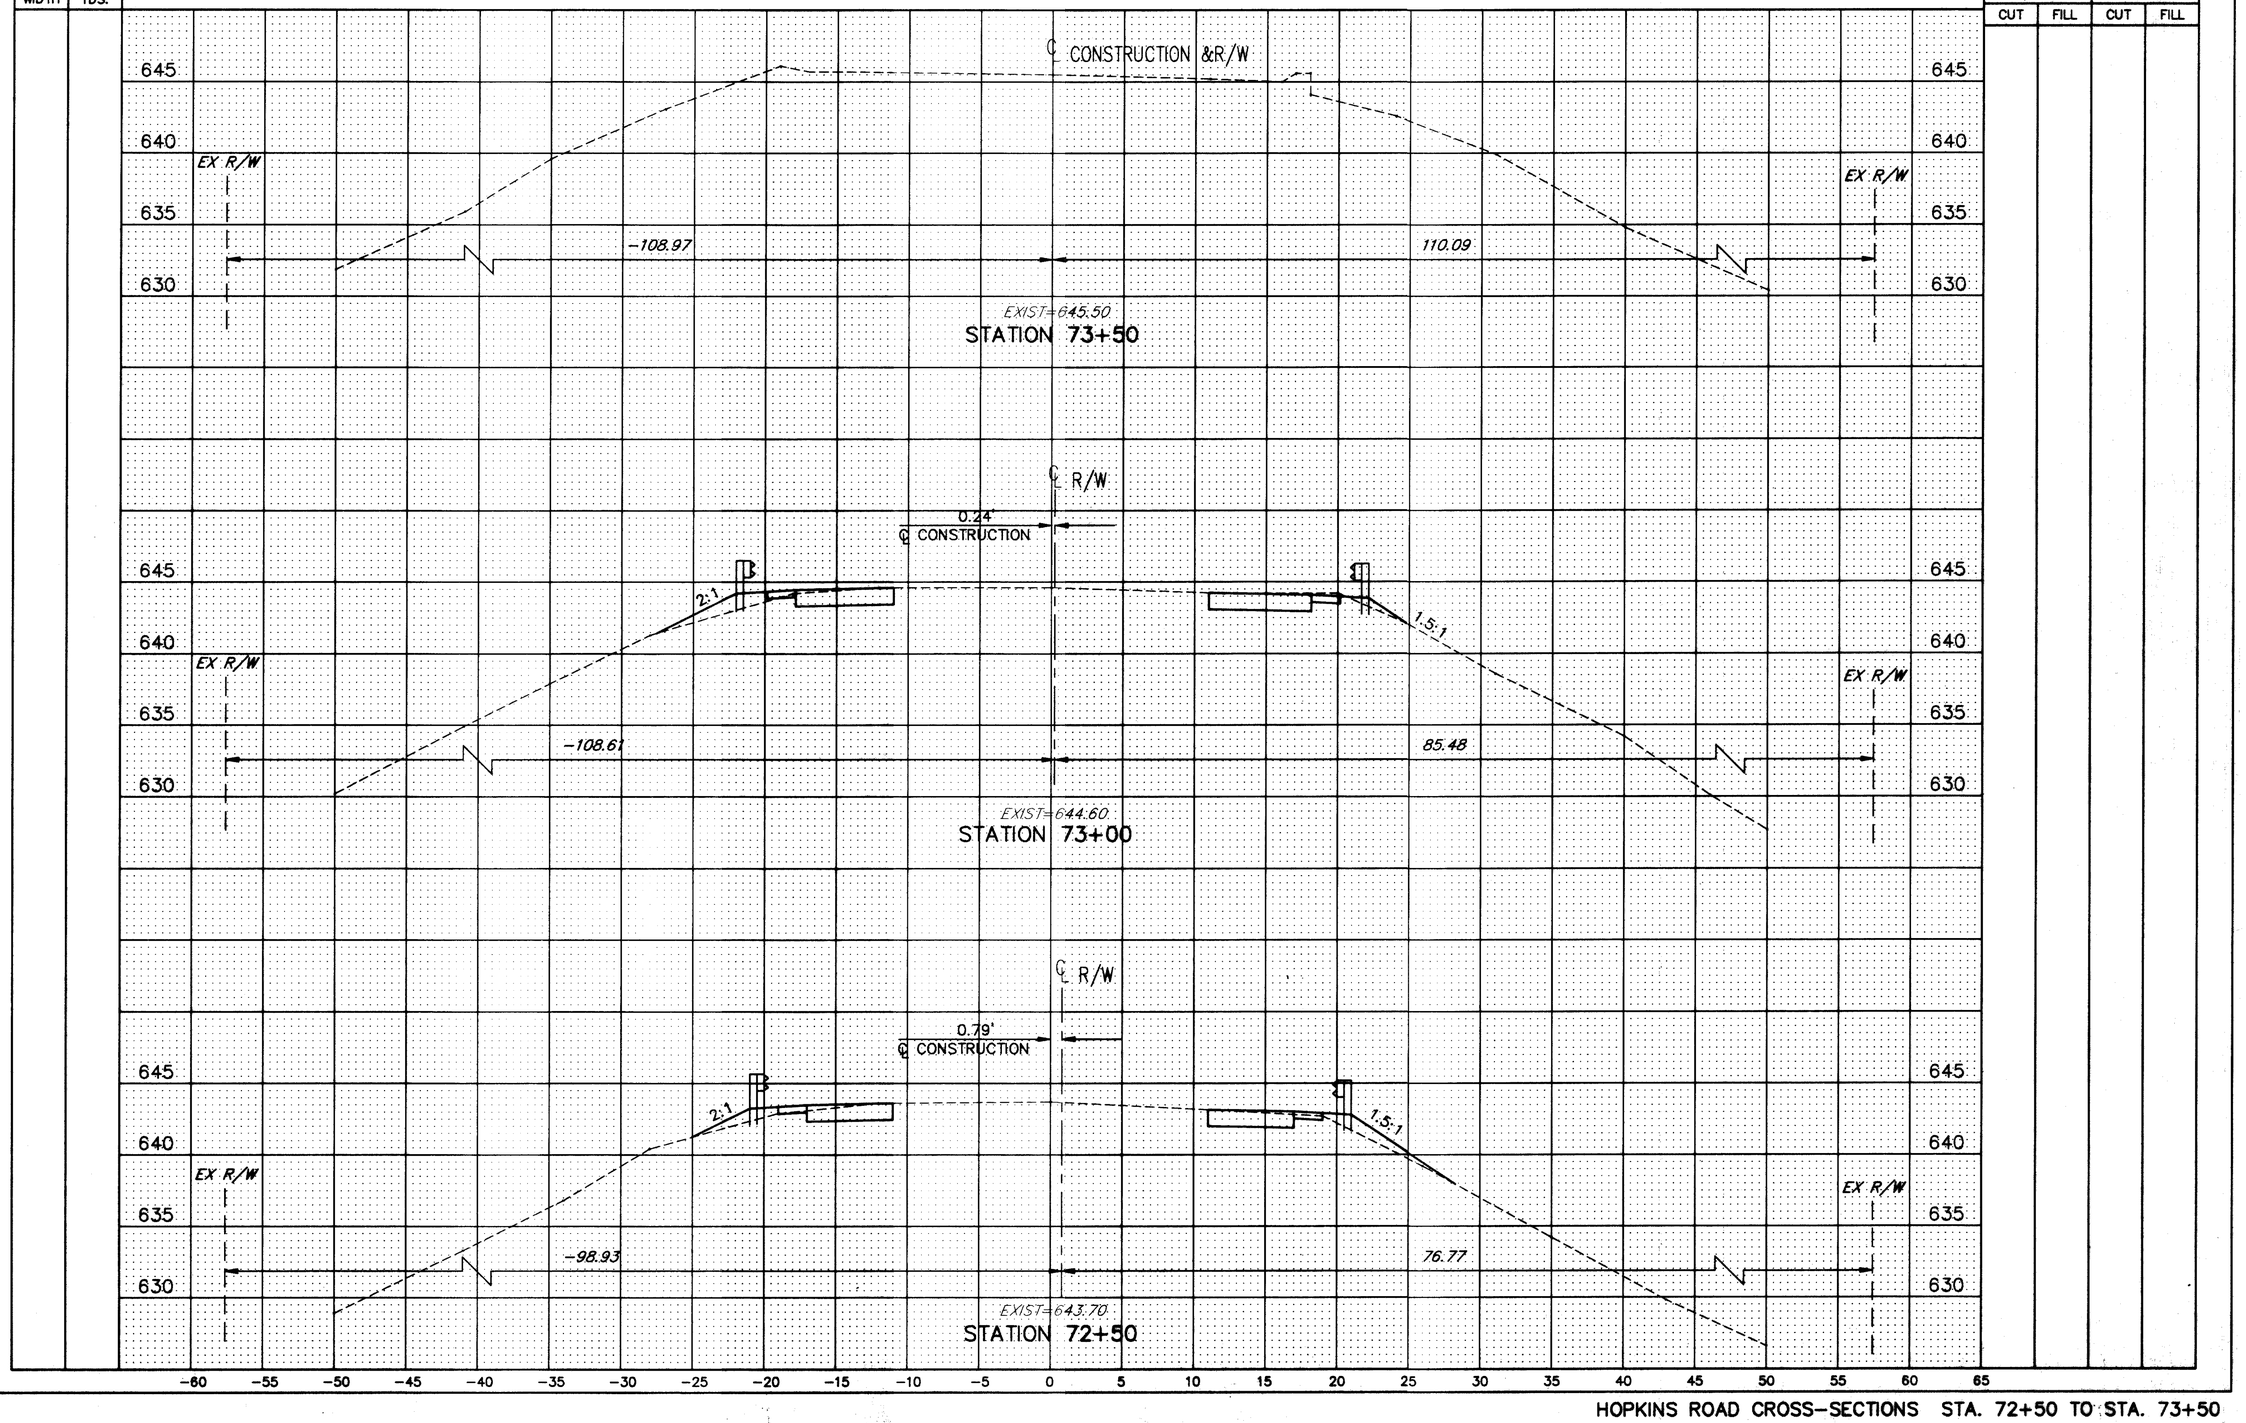

HOPKINS ROAD CROSS–SECTIONS STA. 72+50 TO STA. 73+50

H:\CT\92535\CAD\HOPKINS\HOPX37.DWG PLOT:1"=5'