CALC. BY ____ DATE ____
CHKD. BY ____ DATE ____

LAK – 615 – 4.64
LAK – VAR

OHIO
FHWA REGION 5

140
198

SEEDING	
END WIDTH	SQ. YDS.

END AREA SQ. YDS.		VOLUME CU. YDS.	
CUT	FILL	CUT	FILL

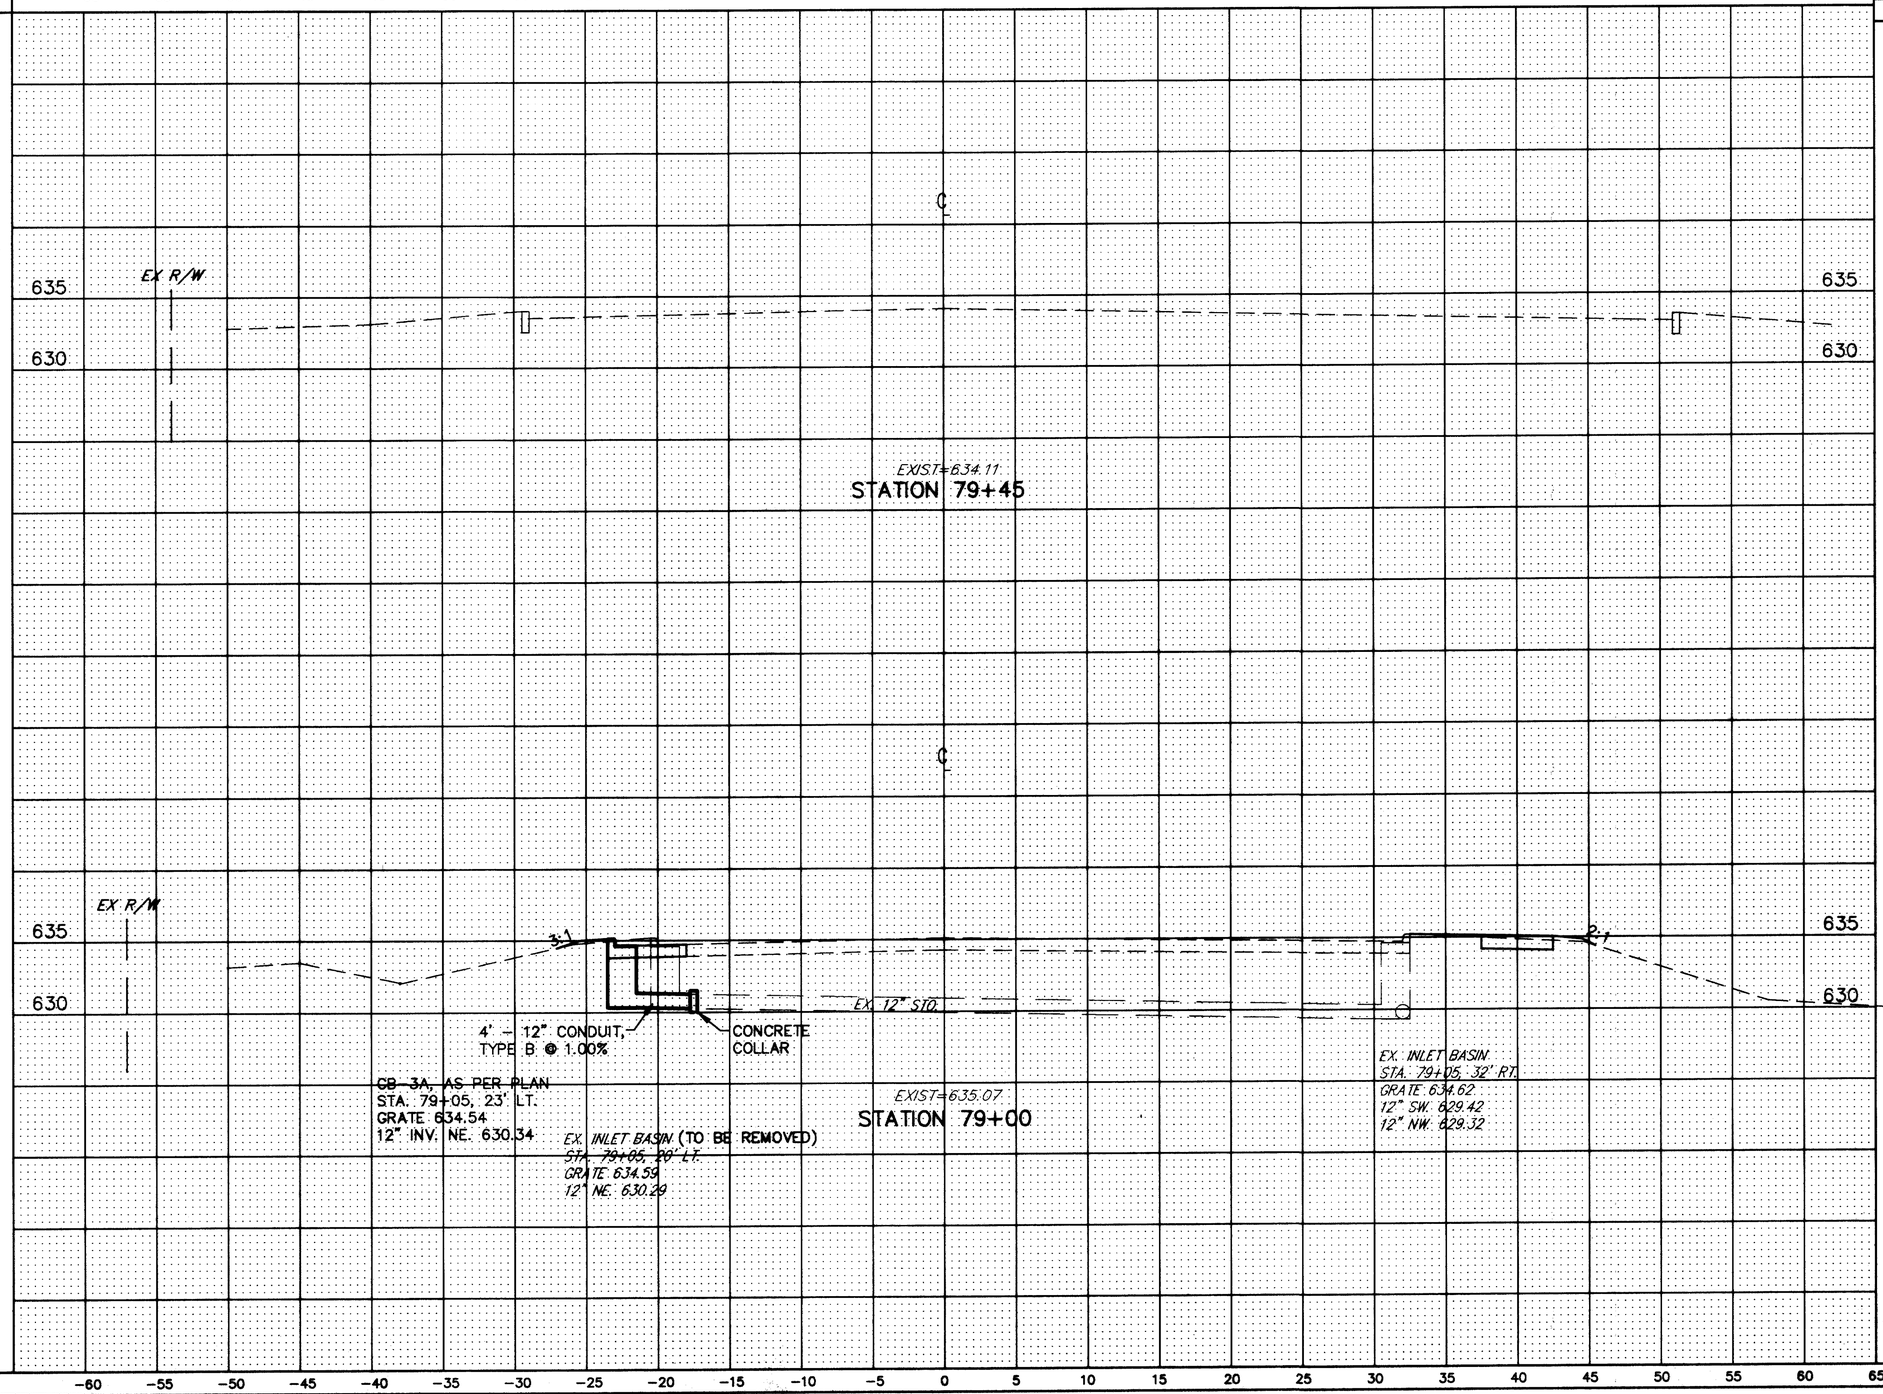

HOPKINS ROAD CROSS–SECTIONS STA. 79+00 TO STA. 80+00

H:\CT\92535\CAD\HOPKINS\HOPX41.DWG PLOT:1"=5'