CALC. BY J.J.C. DATE 4-98
CHKD. BY CLG DATE 8/99

LAK – 615 – 4.64
LAK – VAR

OHIO
FHWA REGION 5

160
198

SEEDING		END AREA SQ. YDS.		VOLUME CU. YDS.	
END WIDTH	SQ. YDS.	CUT	FILL	CUT	FILL
		0	6.1		
				0	66.7
		0	1.9		
				2.5	22.5
		0.3	0.8		
				21.7	6.7

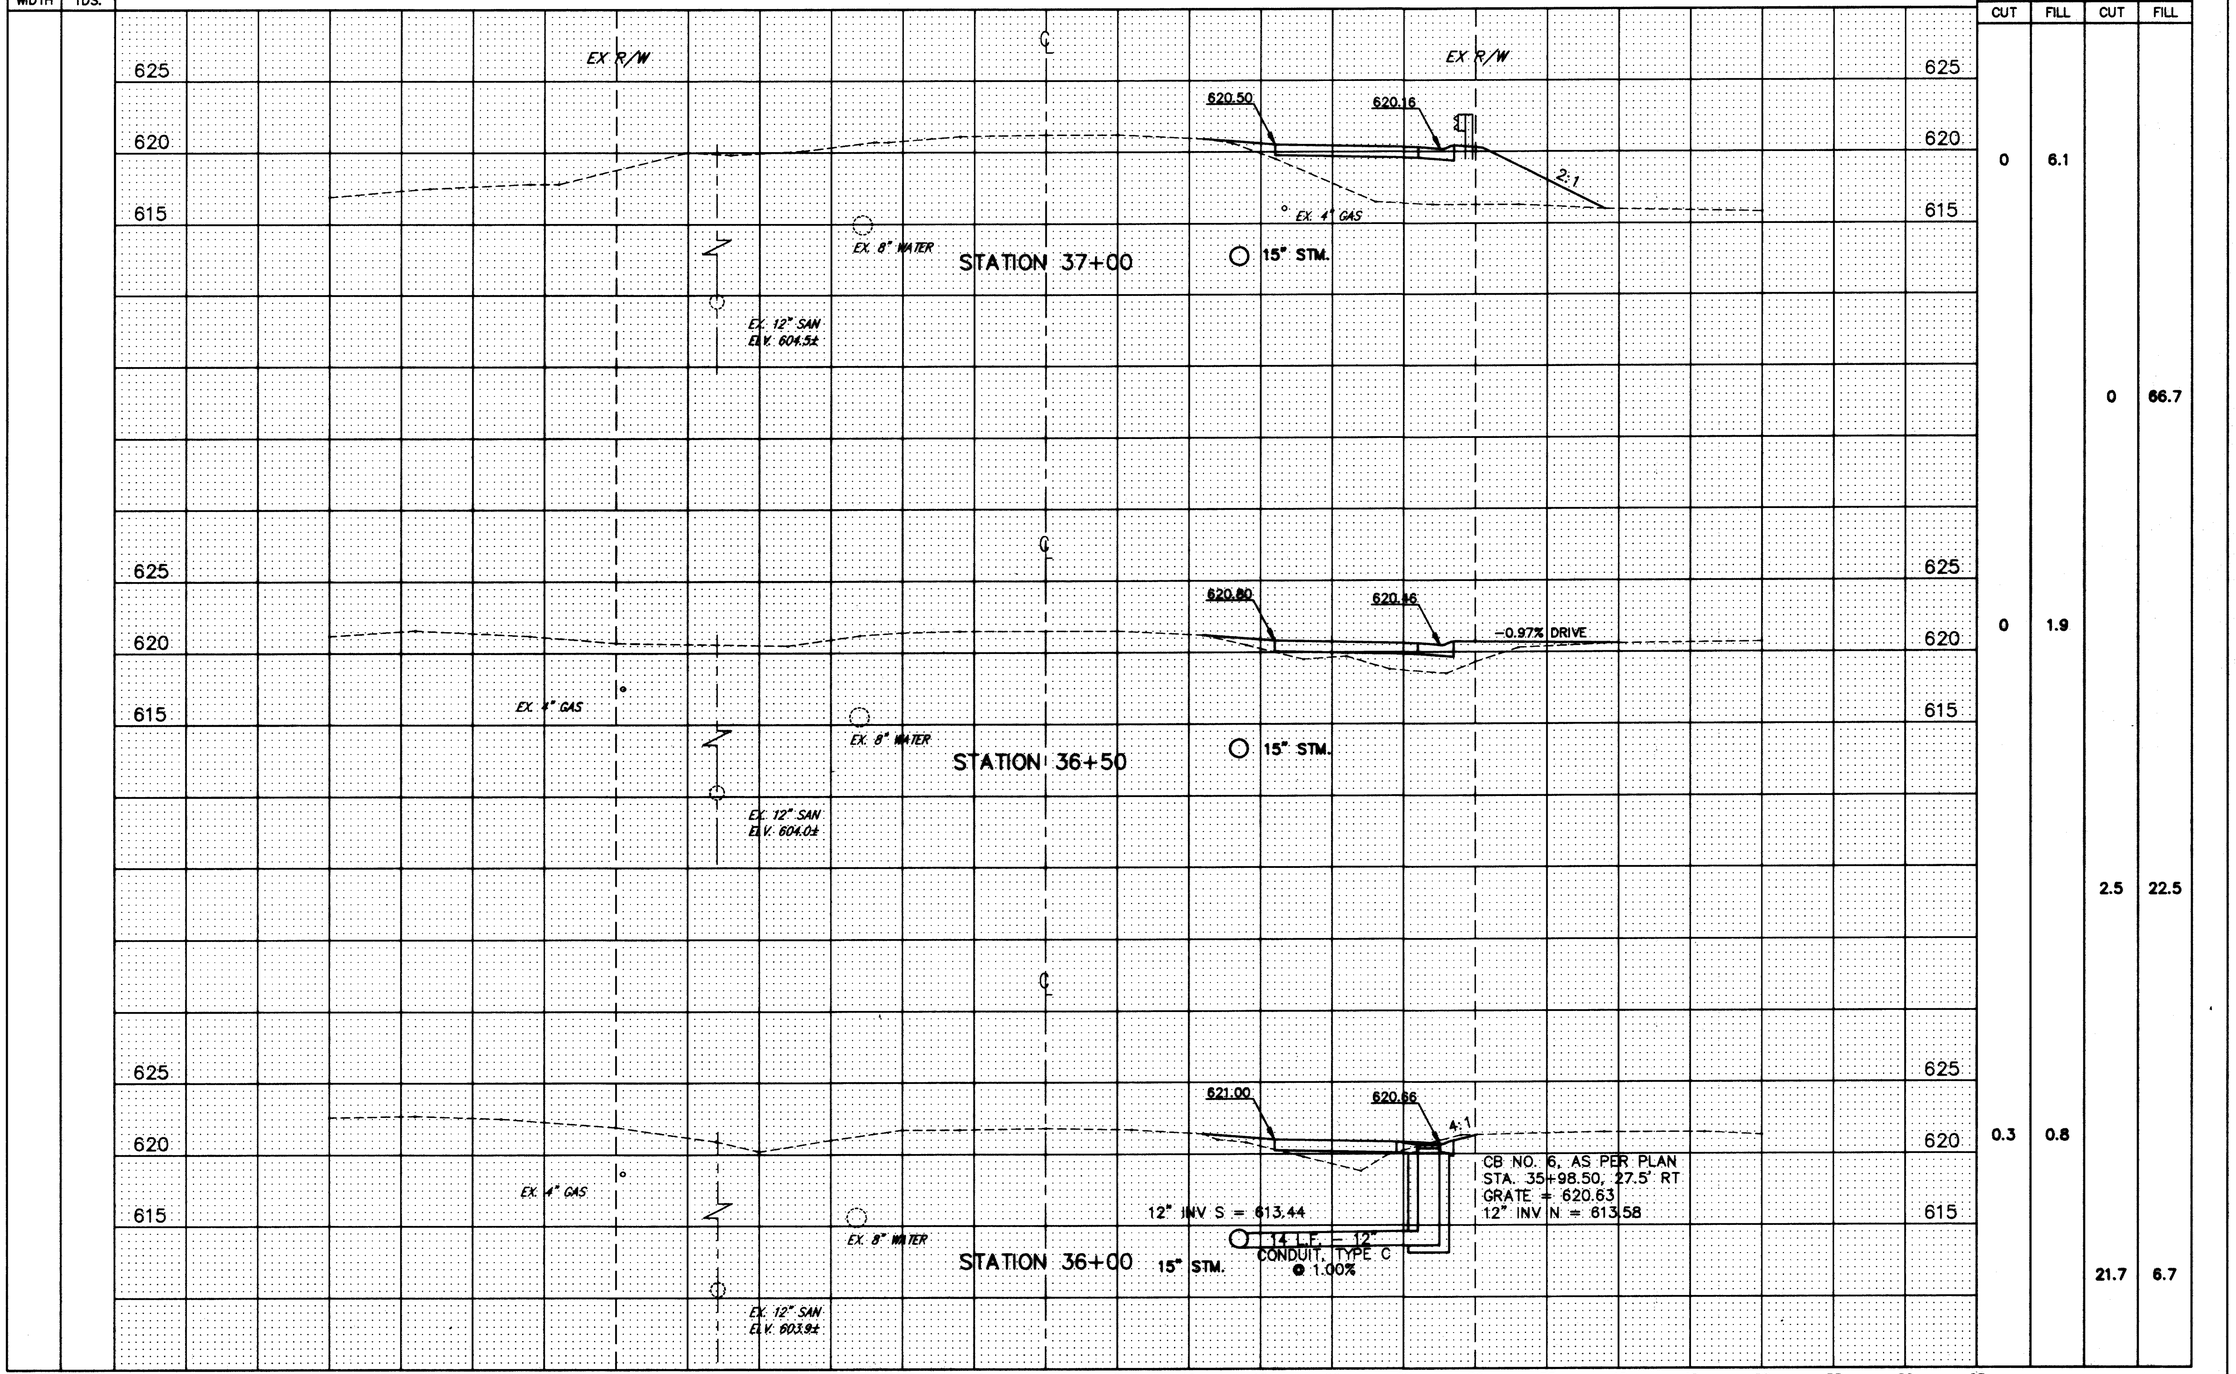

H:\CT\92535\CAD\HENDRICK\HENX14.DWG PLOT: 1"=5'

HENDRICKS ROAD CROSS-SECTIONS STA. 36+00 TO STA. 37+00