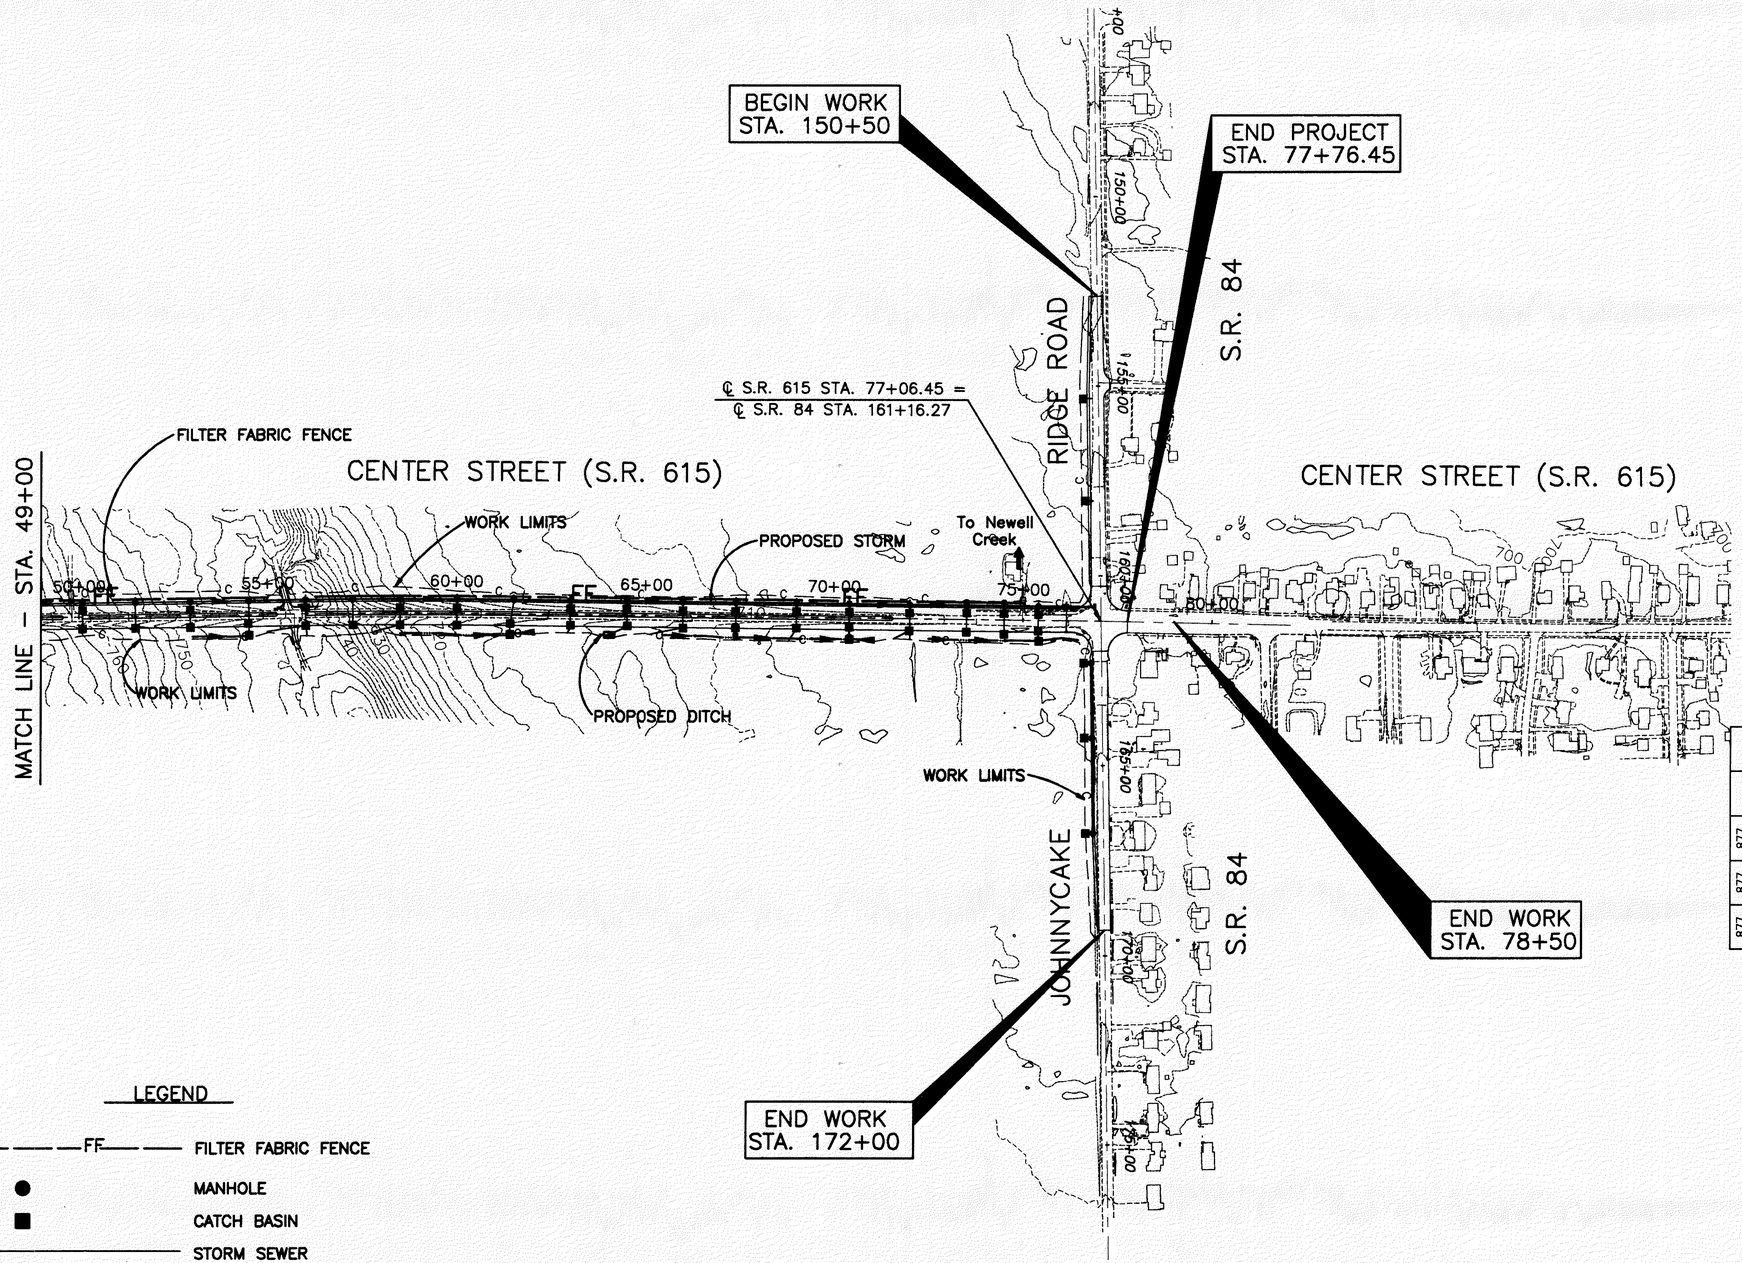

LEGEND

- FF — FILTER FABRIC FENCE
- MANHOLE
- CATCH BASIN
- STORM SEWER
- DITCH
- SEDIMENT BASIN

877	TEMPORARY DITCH CHECK FILTER FABRIC FENCE	LIN. FT.		180	
877	TEMPORARY INLET BASIN FILTER FABRIC FENCE	LIN. FT.	1200		
877	TEMPORARY PERIMETER FILTER FABRIC FENCE	LIN. FT.		600	LT
				1700	LT
		TOTALS	2300	1200	180

TEMPORARY EROSION CONTROL

LOCATION	SIDE
AT ALL CATCH BASINS	
AT ALL DITCH CHECKS	
STA. 49+00 TO STA. 55+00	LT
STA. 57+00 TO STA. 74+00	LT

200 100 0 200
SCALE IN FEET

STORM WATER POLLUTION PREVENTION PLAN
STA. 49+00 TO STA. 79+00

LAK-IR90/SR615-9.26/1.51

58
393

COPYRIGHT – DATE: 07-03-01 14:01 , CT CONSULTANTS, INC. H:\CT\97125\SDSK\7125swp1.DWG