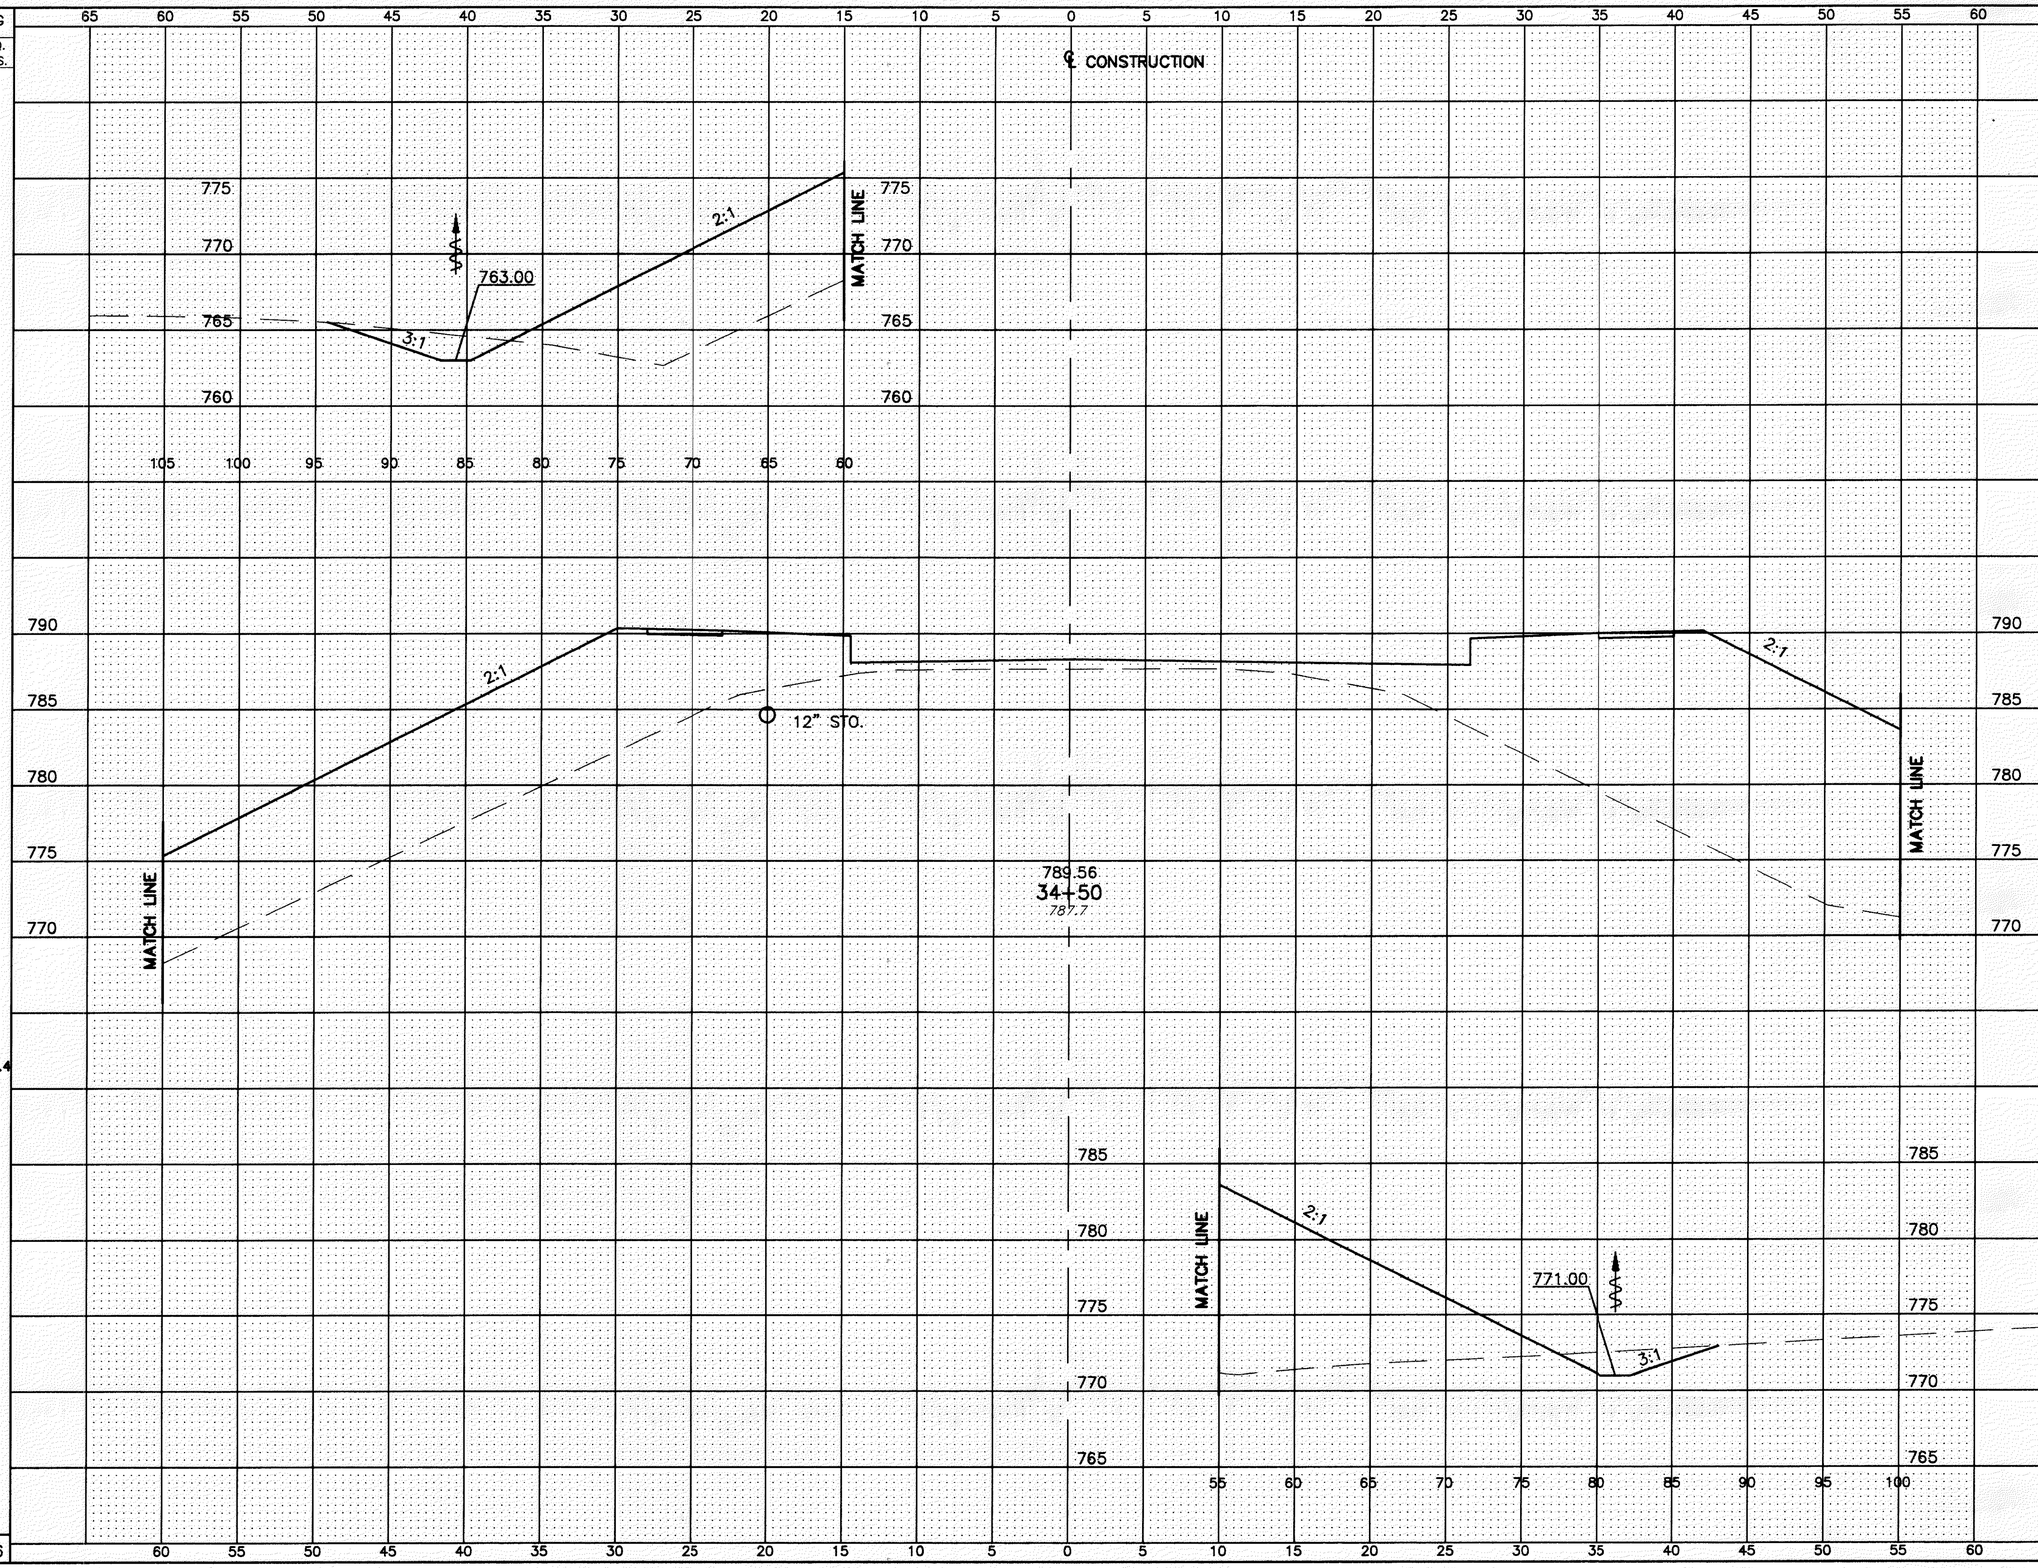

SEEDING END WIDTH	SEEDING SQ. YDS.	END AREA CUT	END AREA FILL	VOLUME CUT	VOLUME FILL
125		20	929		
	726.4			37.0	1740.7
TOTAL	726	TOTAL		37	1741

CALCULATED J.A.S.
CHECKED M.L.M.

S.R. 615 – CROSS SECTIONS
STA. 34+50

LAK–IR90/SR615–9.26/1.51

116
393

H:\CT\97125\SDSK\X615020.DWG