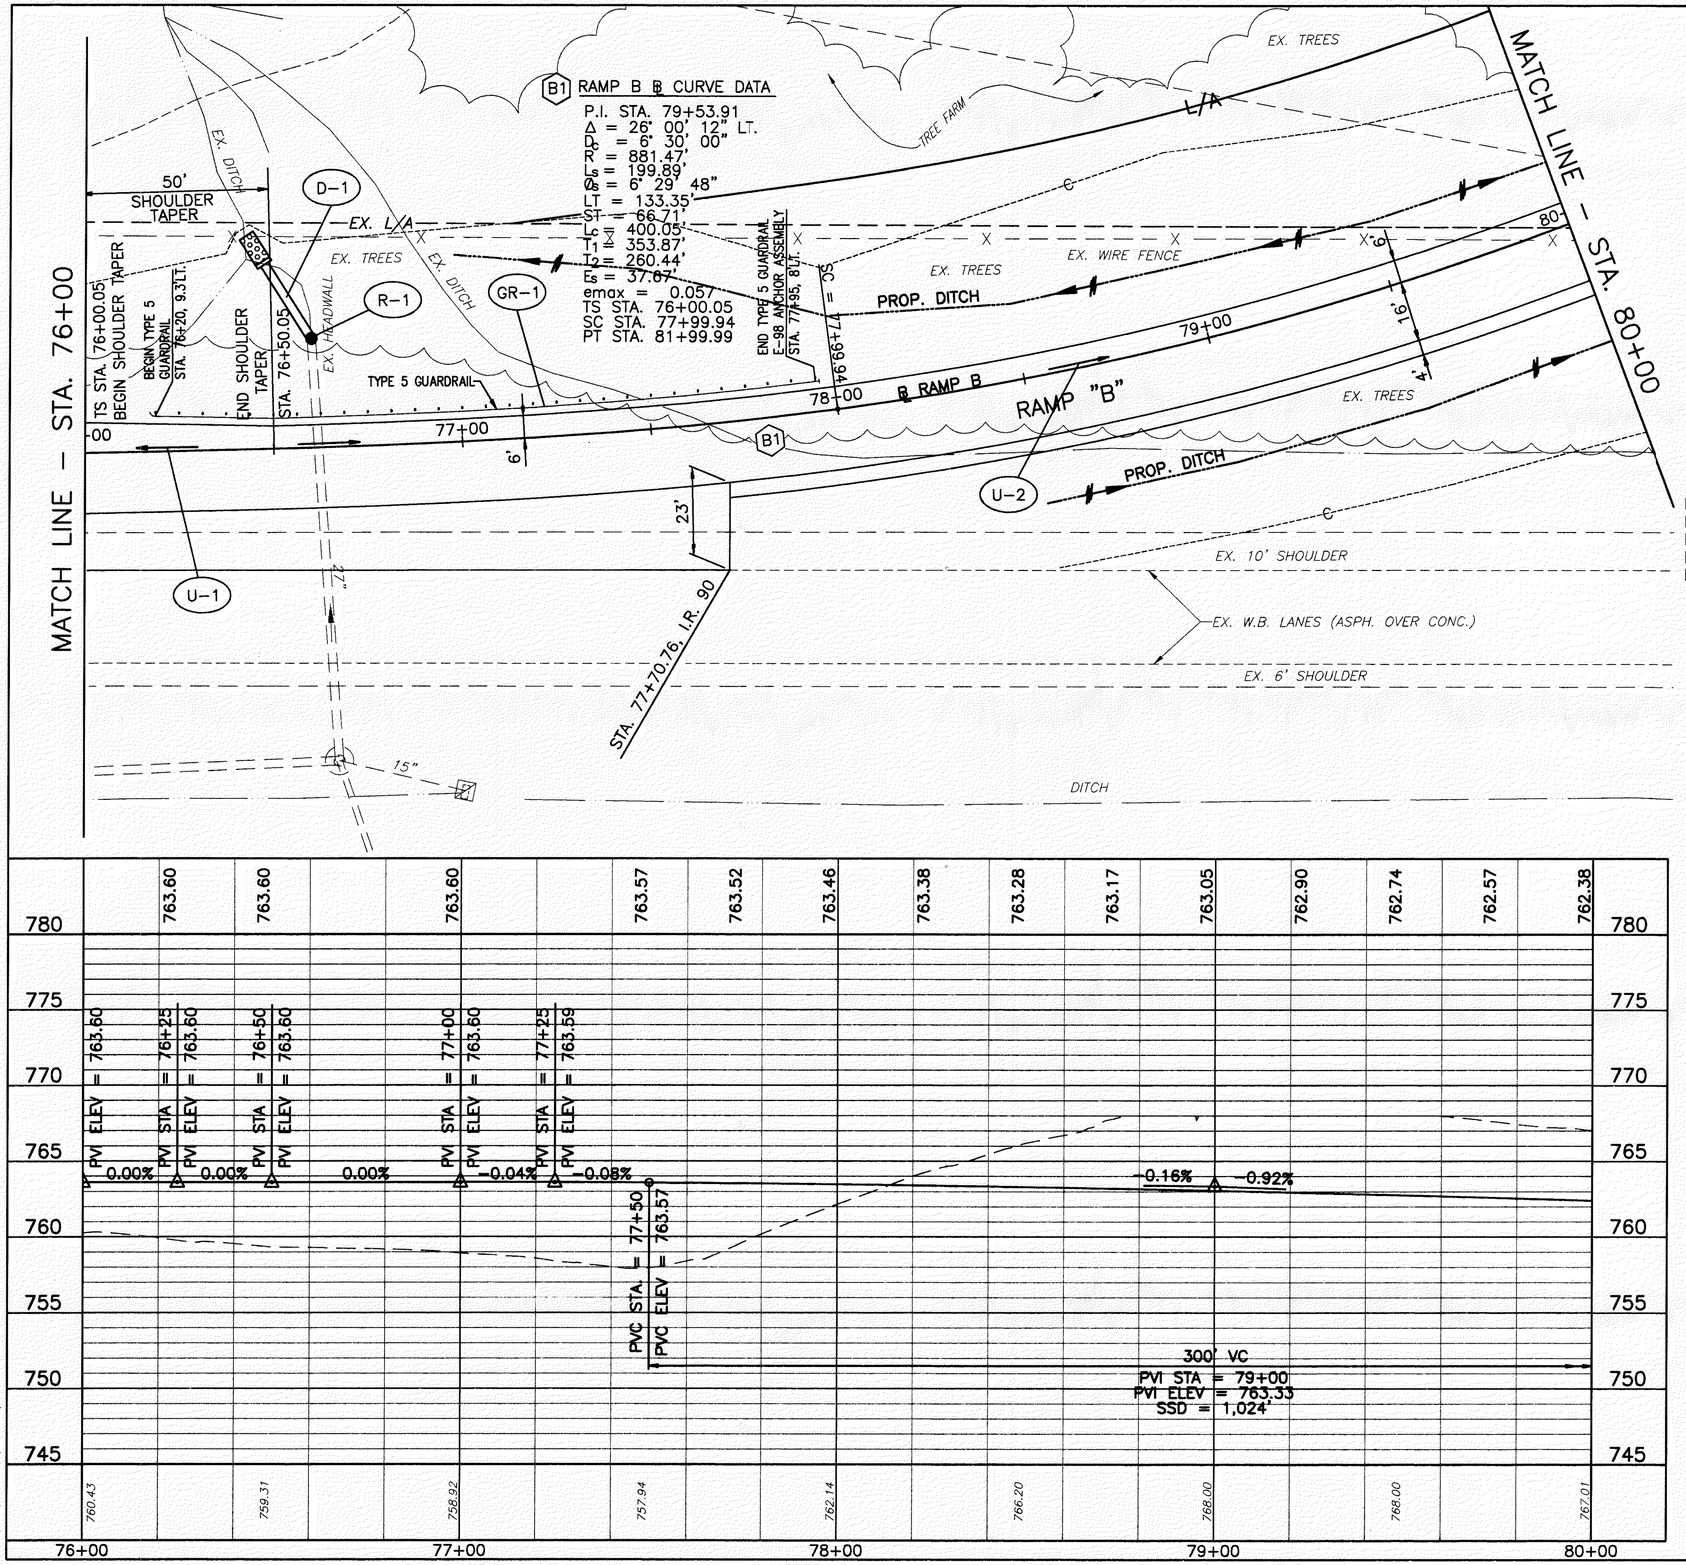

FOR TYPICAL SECTIONS, SEE SHEETS 5 THRU 15
FOR CROSS SECTIONS AND PIPE PROFILES, SEE SHEETS 194 THRU 210
FOR SUPERELEVATION TABLES, SEE SHEETS 246 THRU 254
FOR INTERSECTION DETAILS, SEE SHEETS 255 THRU 262
FOR SIGNING AND PAVEMENT MARKING PLAN, SEE SHEETS 308 THRU 310

604	MANHOLE NO. 3, AS PER PLAN	EACH	1					1
603	36" CONDUIT, TYPE A, 706.02, AS PER PLAN	LIN.FT.	23					23
602	CONCRETE MASONRY	CU.YD.	0.69					0.69
601	ROCK CHANNEL PROTECTION, TYPE C, WITH FILTER	CU.YD.	3.33					3.33
601	RIPRAP 6" REINFORCED CONCRETE SLAB	SQ.YD.	3.33					3.33
202	STRUCTURE REMOVED, AS PER PLAN	EACH			1			1

DRAINAGE LOCATION

REF							TOTALS
D-1	STA. 76+48.67 TO STA. 76+60.7, LT.						
R-1	STA. 76+62.0, 29.0' LT.						

SCALE IN FEET
20 0 10 20

CALCULATED PLW
CHECKED WDB

RAMP B
PROFILE STA. 76+00 TO STA. 80+00

RAMP B – PLAN AND PROFILE

LAK–IR90/SR615–9.26/1.51

190
393

H:\CT\97125\SDSK\7125705B.DWG – PLOT SCALE = 1 : 1