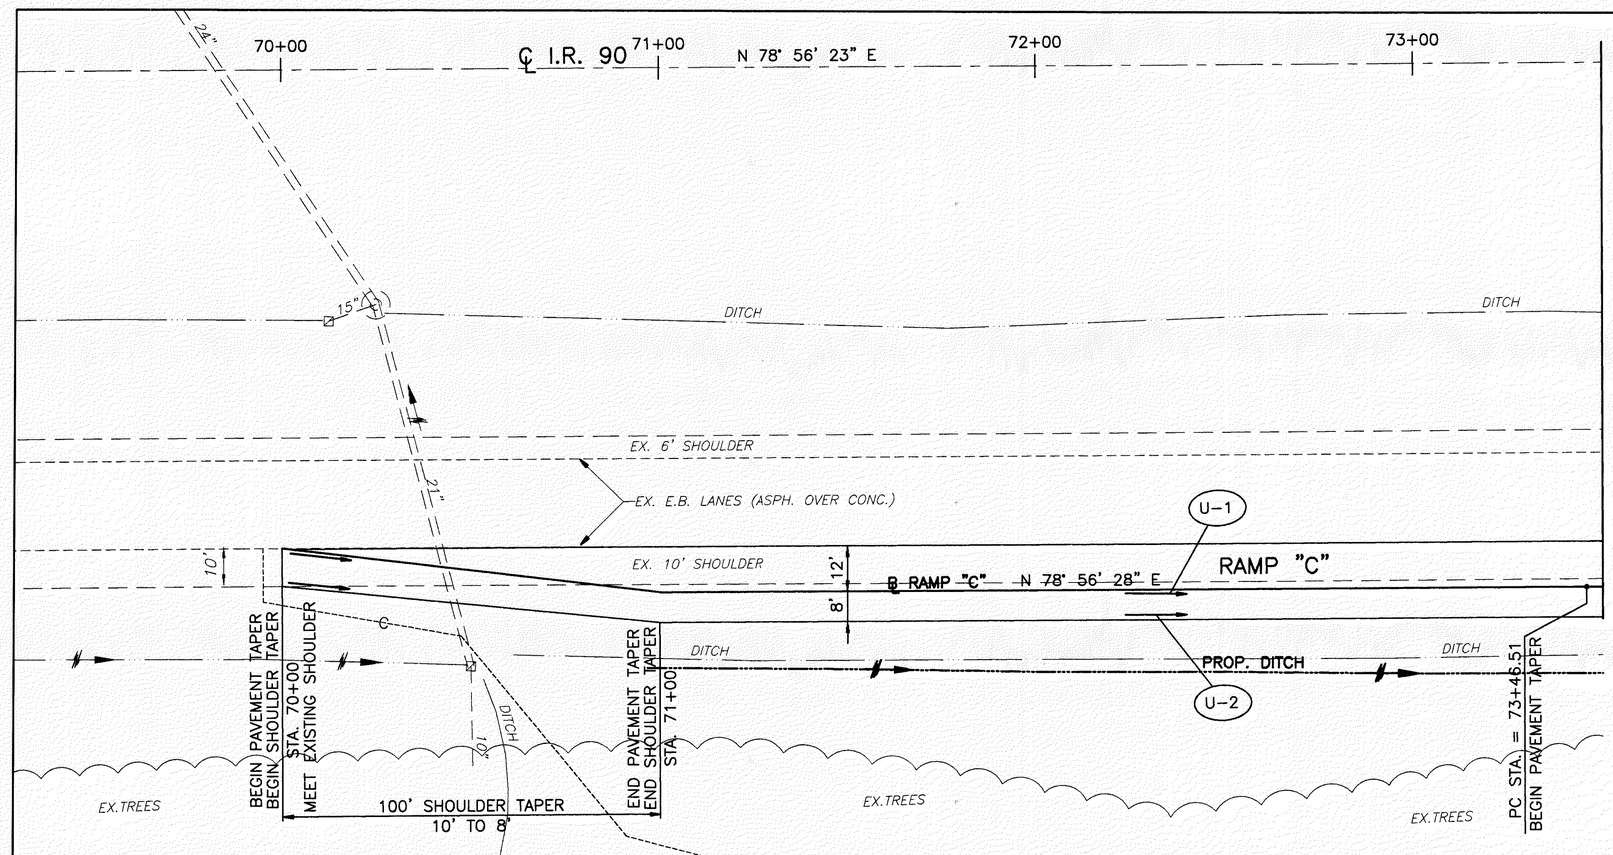

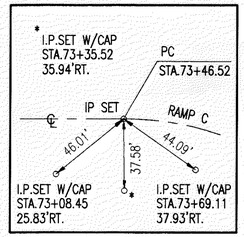

SWTIE#29

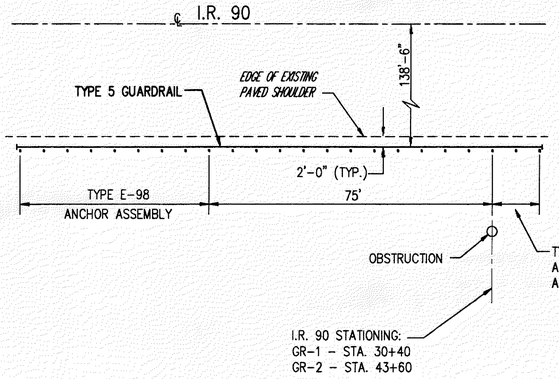

TYPICAL GUARDRAIL PLACEMENT DETAIL

FOR TYPICAL SECTIONS, SEE SHEETS 5 THRU 15
FOR CROSS SECTIONS AND PIPE PROFILES, SEE SHEETS 216 THRU 225
FOR SUPERELEVATION TABLES, SEE SHEETS 246 THRU 254
FOR INTERSECTION DETAILS, SEE SHEETS 255 THRU 262
FOR SIGNING AND PAVEMENT MARKING PLAN, SEE SHEETS 313 THRU 314

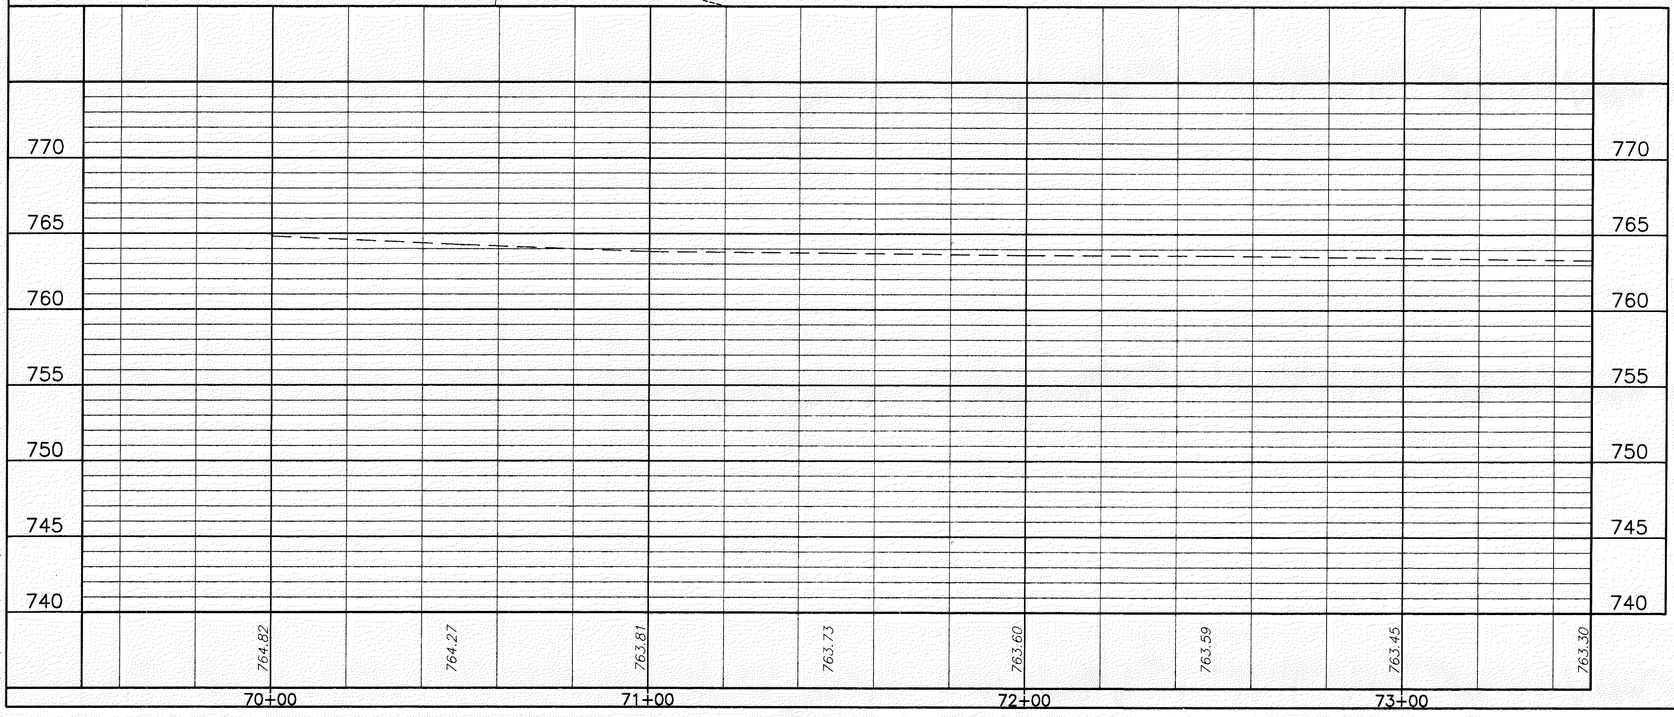

H:\CT\97125\SDSK\7125701C.DWG - PLOT SCALE = 1 : 1

SCALE IN FEET
20 0 10 20
CALCULATED PLW
CHECKED WDB

RAMP C - PLAN AND PROFILE STA. 70+00 TO STA. 73+50

LAK-IR90/SR615-9.26/1.51

211
393