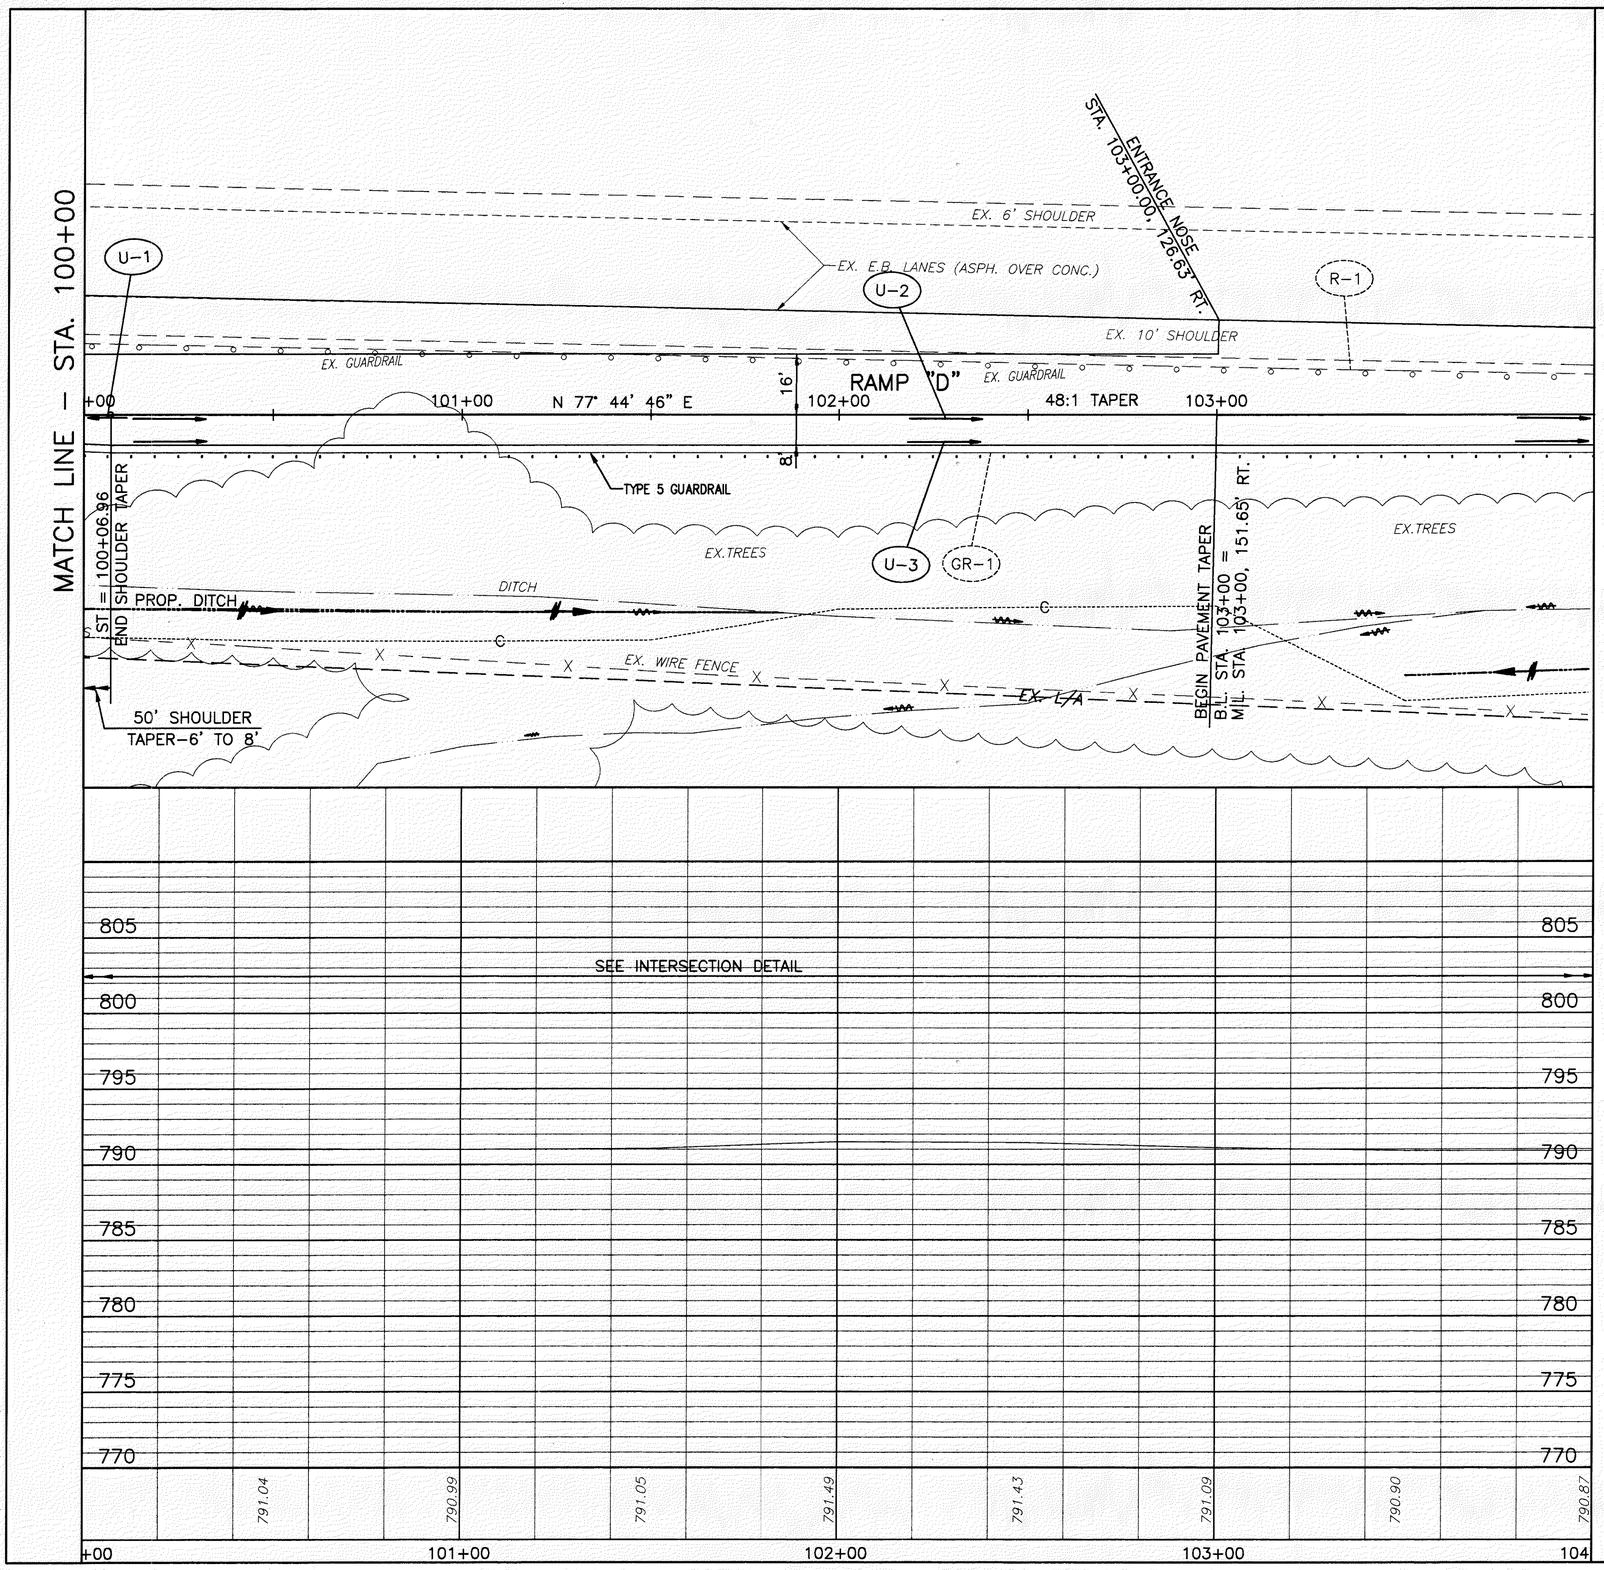

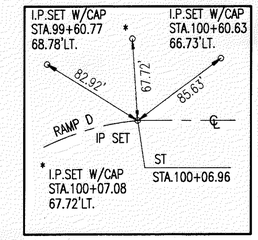

SWTIE#35

FOR TYPICAL SECTIONS, SEE SHEETS 5 THRU 15
FOR CROSS SECTIONS AND PIPE PROFILES, SEE SHEETS 233 THRU 245
FOR SUPERELEVATION TABLES, SEE SHEETS 246 THRU 254
FOR INTERSECTION DETAILS, SEE SHEETS 255 THRU 262
FOR SIGNING AND PAVEMENT MARKING PLAN, SEE SHEETS 315 THRU 317

SCALE IN FEET: 20 10 0 20

CALCULATED PLW
CHECKED WDB

RAMP D
RAMP D – PLAN AND PROFILE STA. 100+00 TO STA. 104+00

LAK–IR90/SR615–9.26/1.51

229
393

H:\CT\97125\SDSK\71257040.DWG – PLOT SCALE = 1 : 1