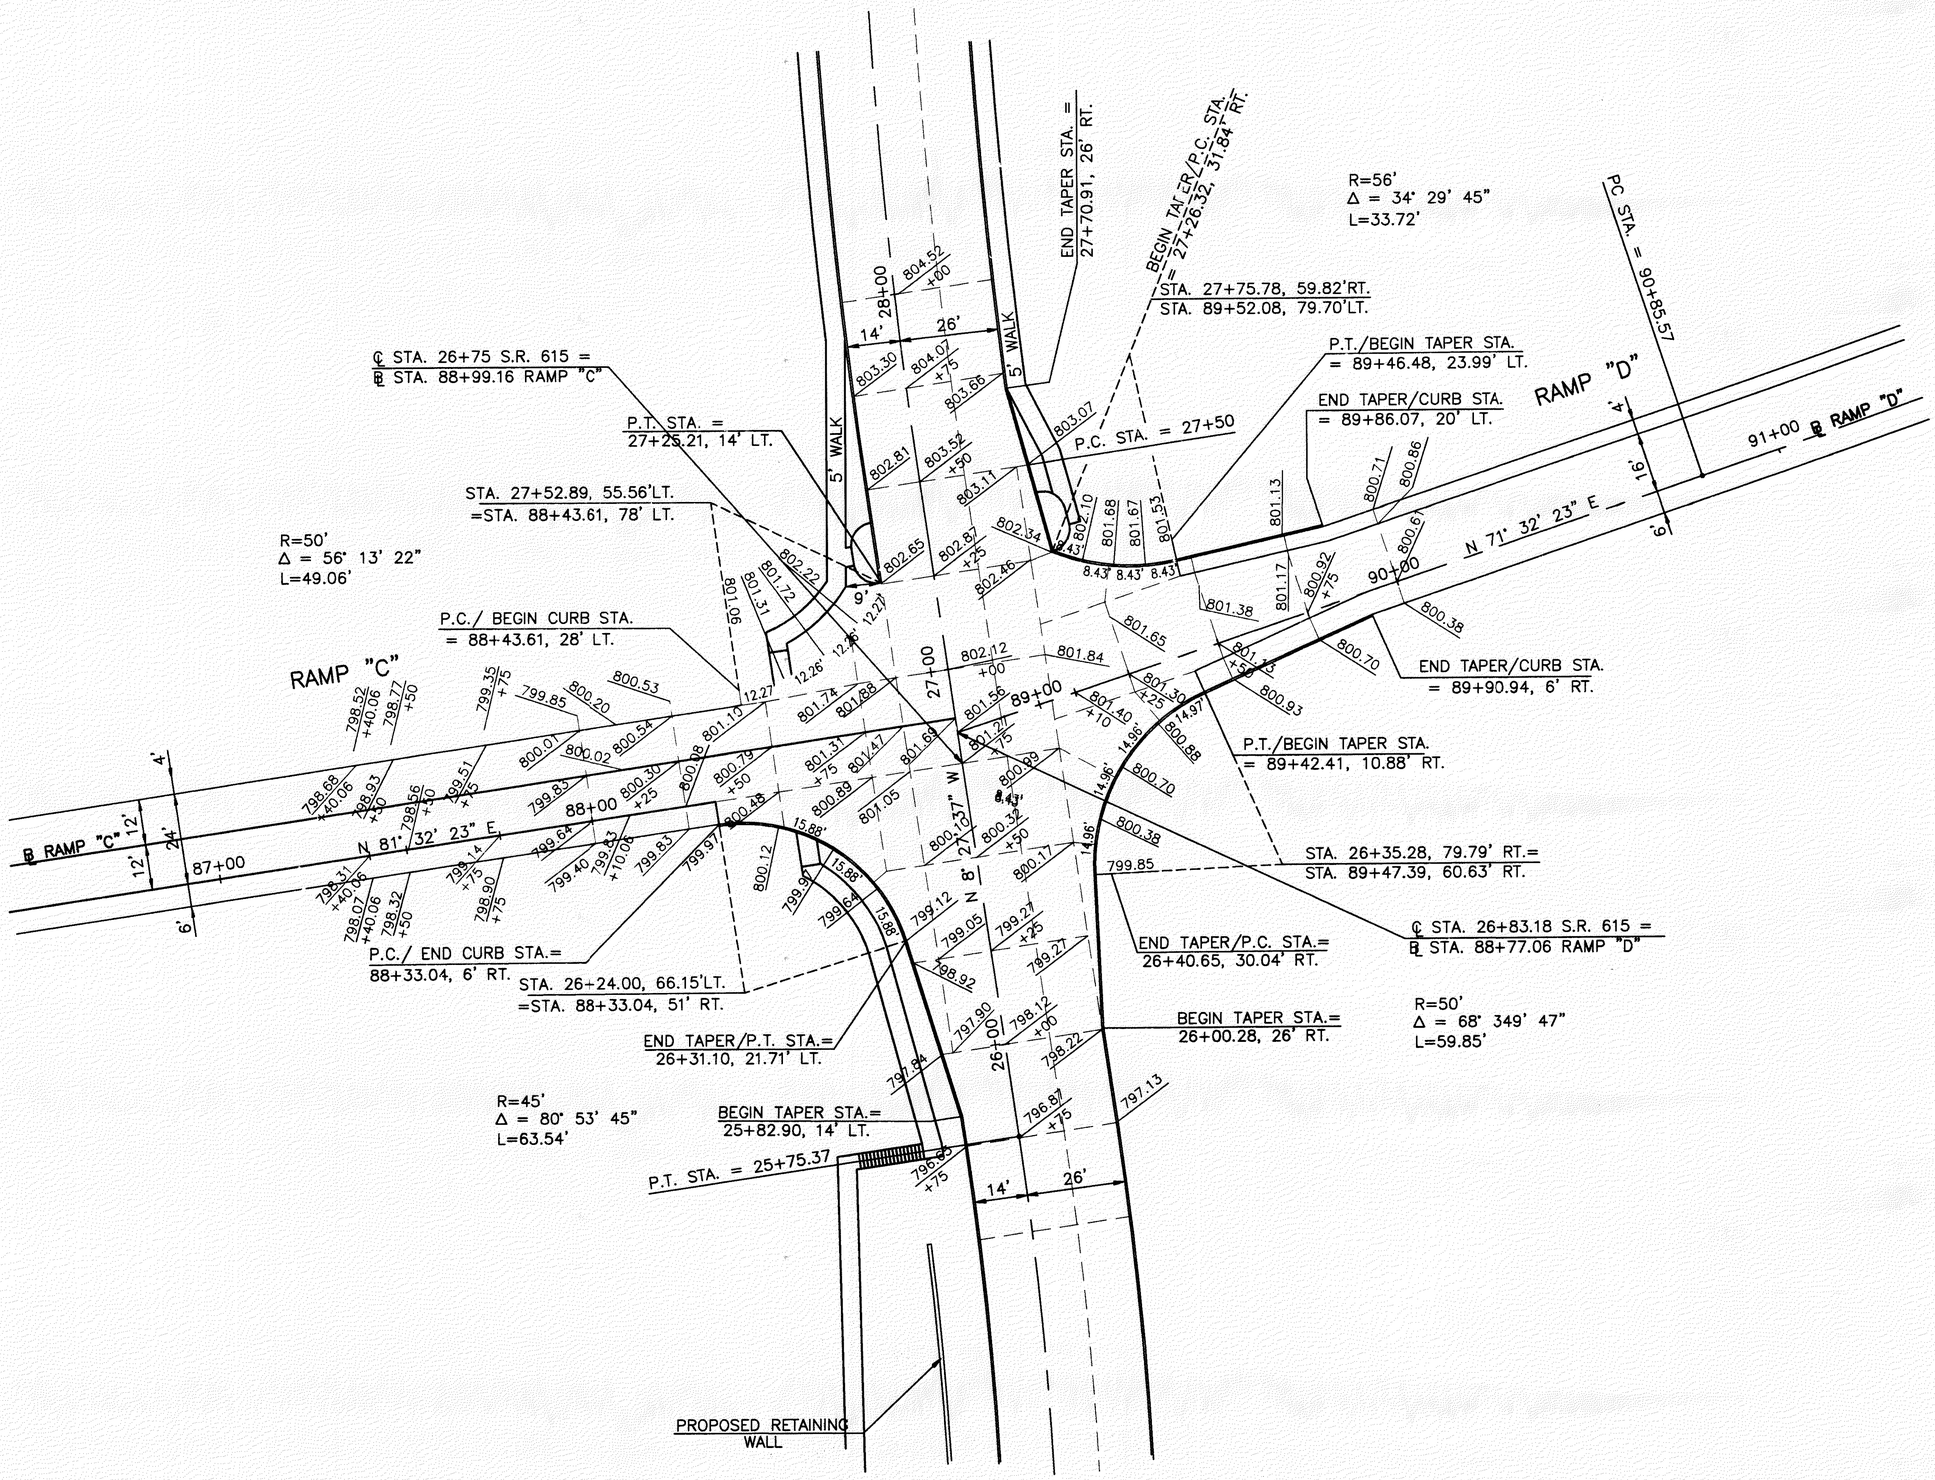

0 10 20
SCALE IN FEET

CALCULATED
CHECKED

INTERSECTION DETAIL
RAMP C & D AT S.R. 615

LAK-IR90/SR615-9.26/1.51

H:\CT\97125\SDSK\97125I12.DWG - PLOT SCALE = 1:20