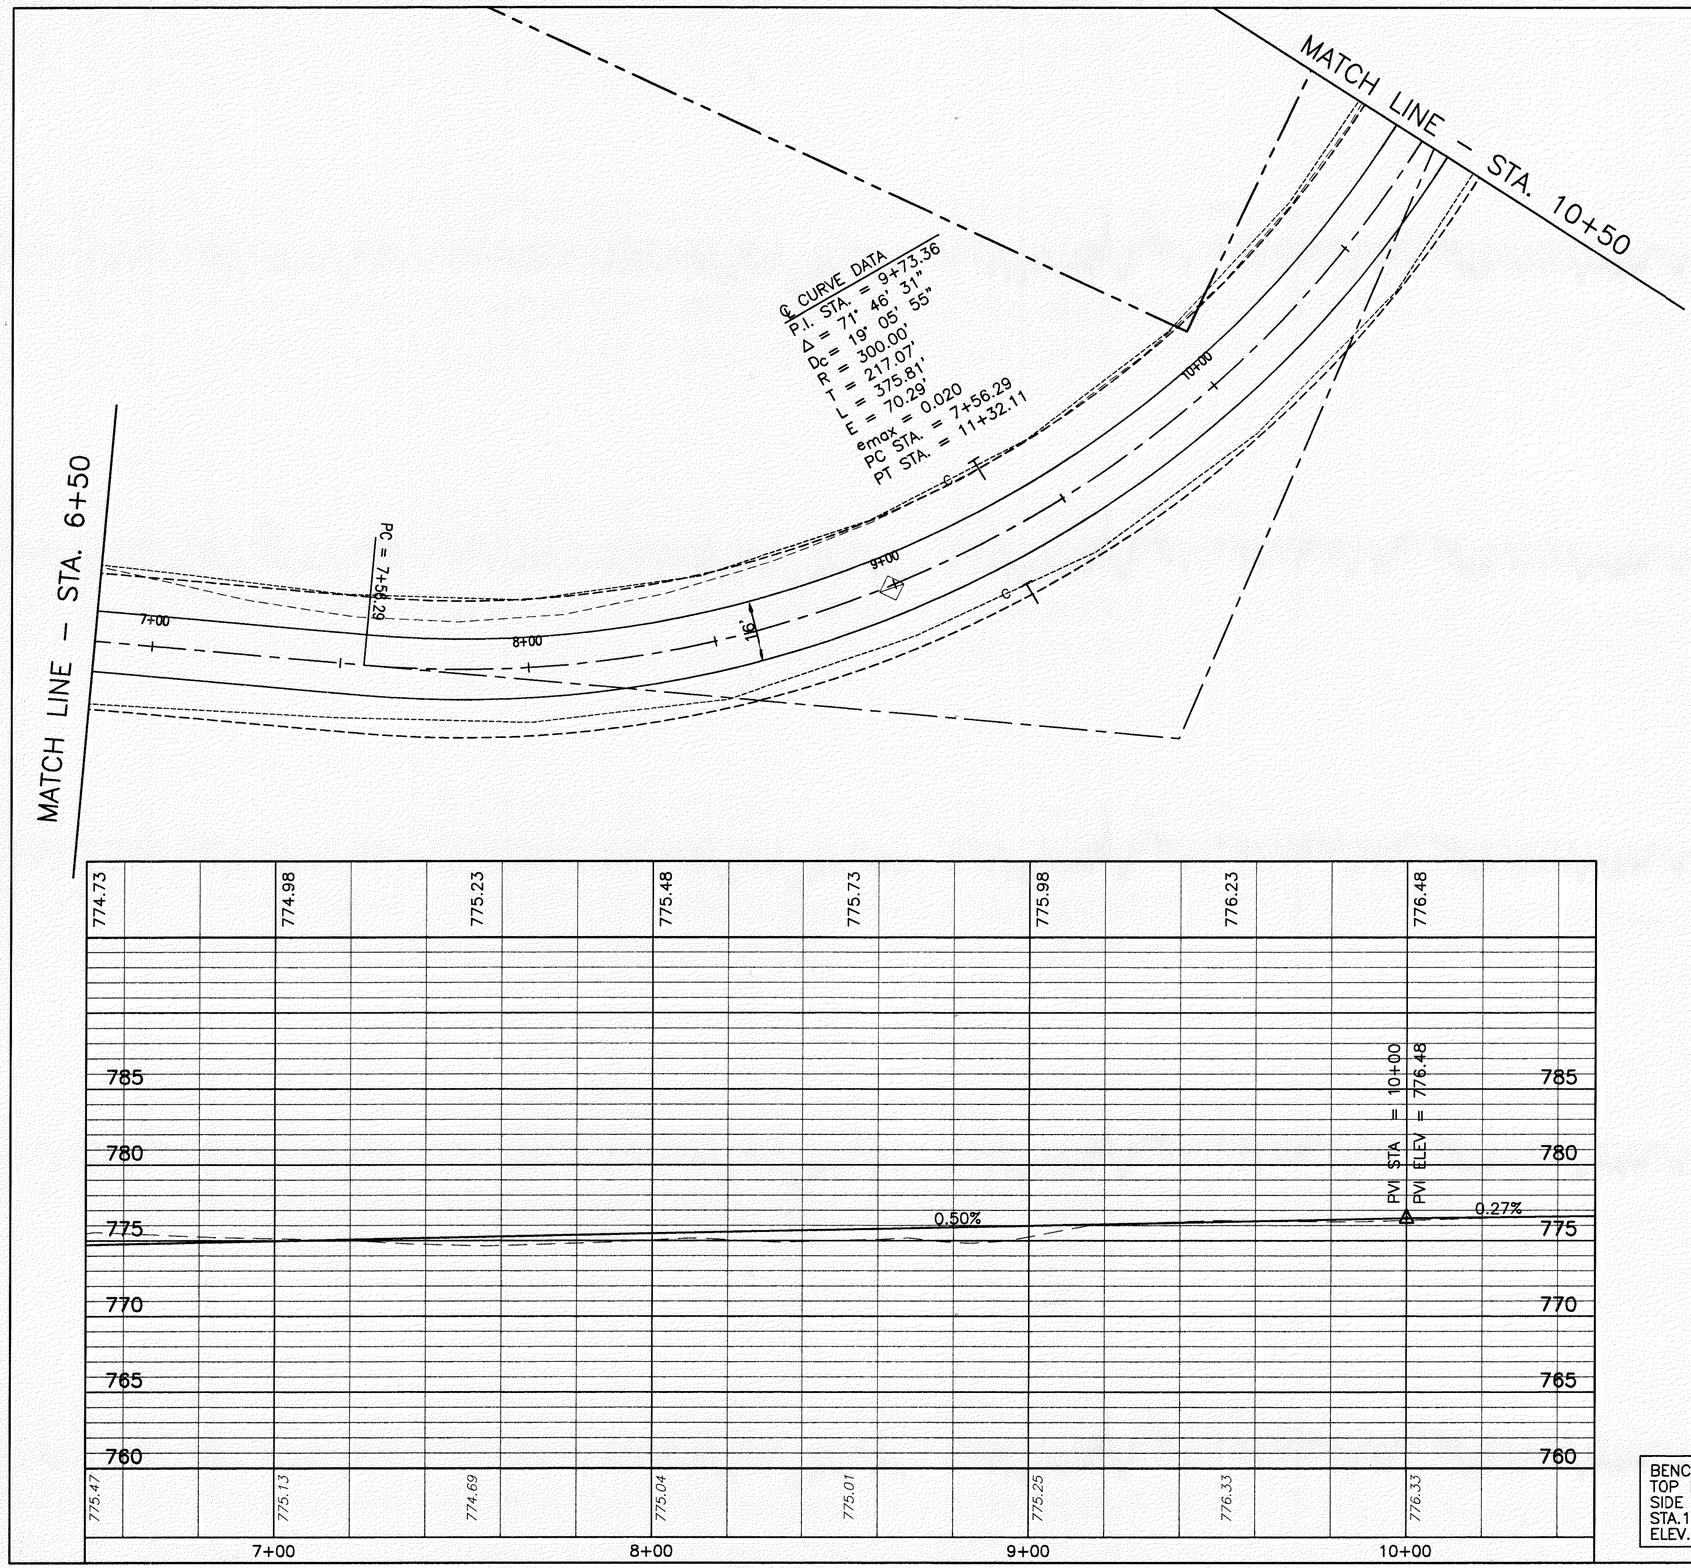

BENCH MARK #8
TOP RR SPIKE 1'UP EAST
SIDE 9"MAPLE TREE
STA.111+32±, 84'±LT.
ELEV.750.99

CALCULATED | CHECKED

20 10 0 20
SCALE IN FEET

OSBORNE DRIVE RELOCATION

PLAN AND PROFILE STA. 6+50 TO STA. 10+50

LAK–IR90/SR615–9.26/1.51

269
393

H:\CT\97125\SDSK\97125707.DWG – PLOT SCALE = 1 : 1