LAKE COUNTY

# CITY OF MENTOR & VILLAGE OF KIRTLAND HILLS

T =9&10 N, R =9 W

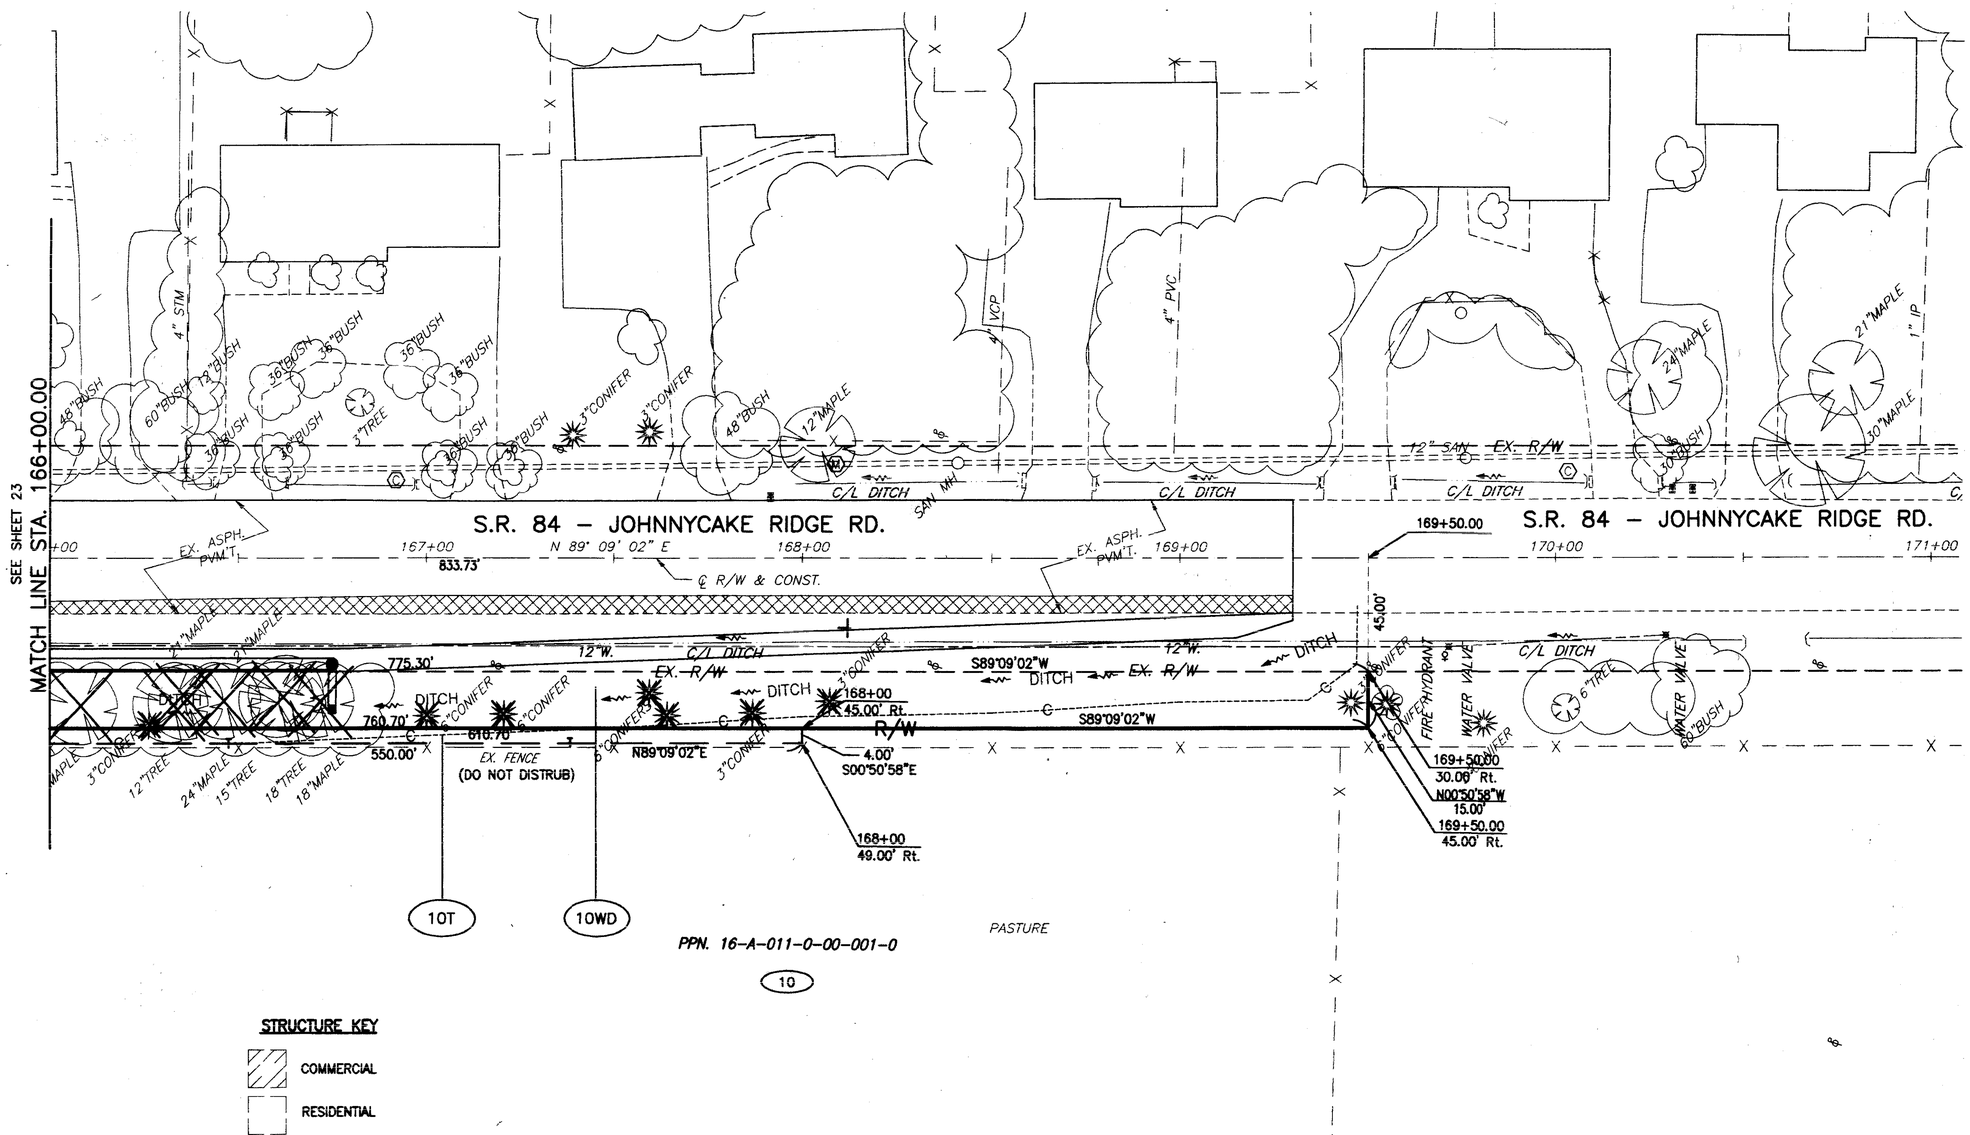


**STRUCTURE KEY**

COMMERCIAL

RESIDENTIAL

ALL BEARINGS FOR THIS PROJECT ARE BASED ON THE ODOT PROJECT LAK-1-6.97 ( APRIL 1960 )

THE LOCATION & WIDTH OF THE EXISTING LIMITED ACCESS & RIGHT OF WAY LINES WERE ESTABLISHED USING ODOT PROJECT LAK-1-6.97 (1960) & COUNTY RECORDS.

| REV | DATE | DESCRIPTION |
|---|---|---|
| | | |

DATE COMPLETED:

SCALE IN FEET 0 20 40

PID NO. 9331

R/W DESIGNER P.S.L.

R/W REVIEWER W.D.B.

RIGHT OF WAY PLAN

STA. 166+00.00 TO STA. 171+00.00

LAK-IR90/SR615-9.26/1.51

24/24

393/393

H:\CT\97125\SDSK\RW\PRERW7.dwg 09/25/2000 10:23:35 AM EDT