SEEDING	
END WIDTH	SQ. YDS.
0	4
TOTAL	4

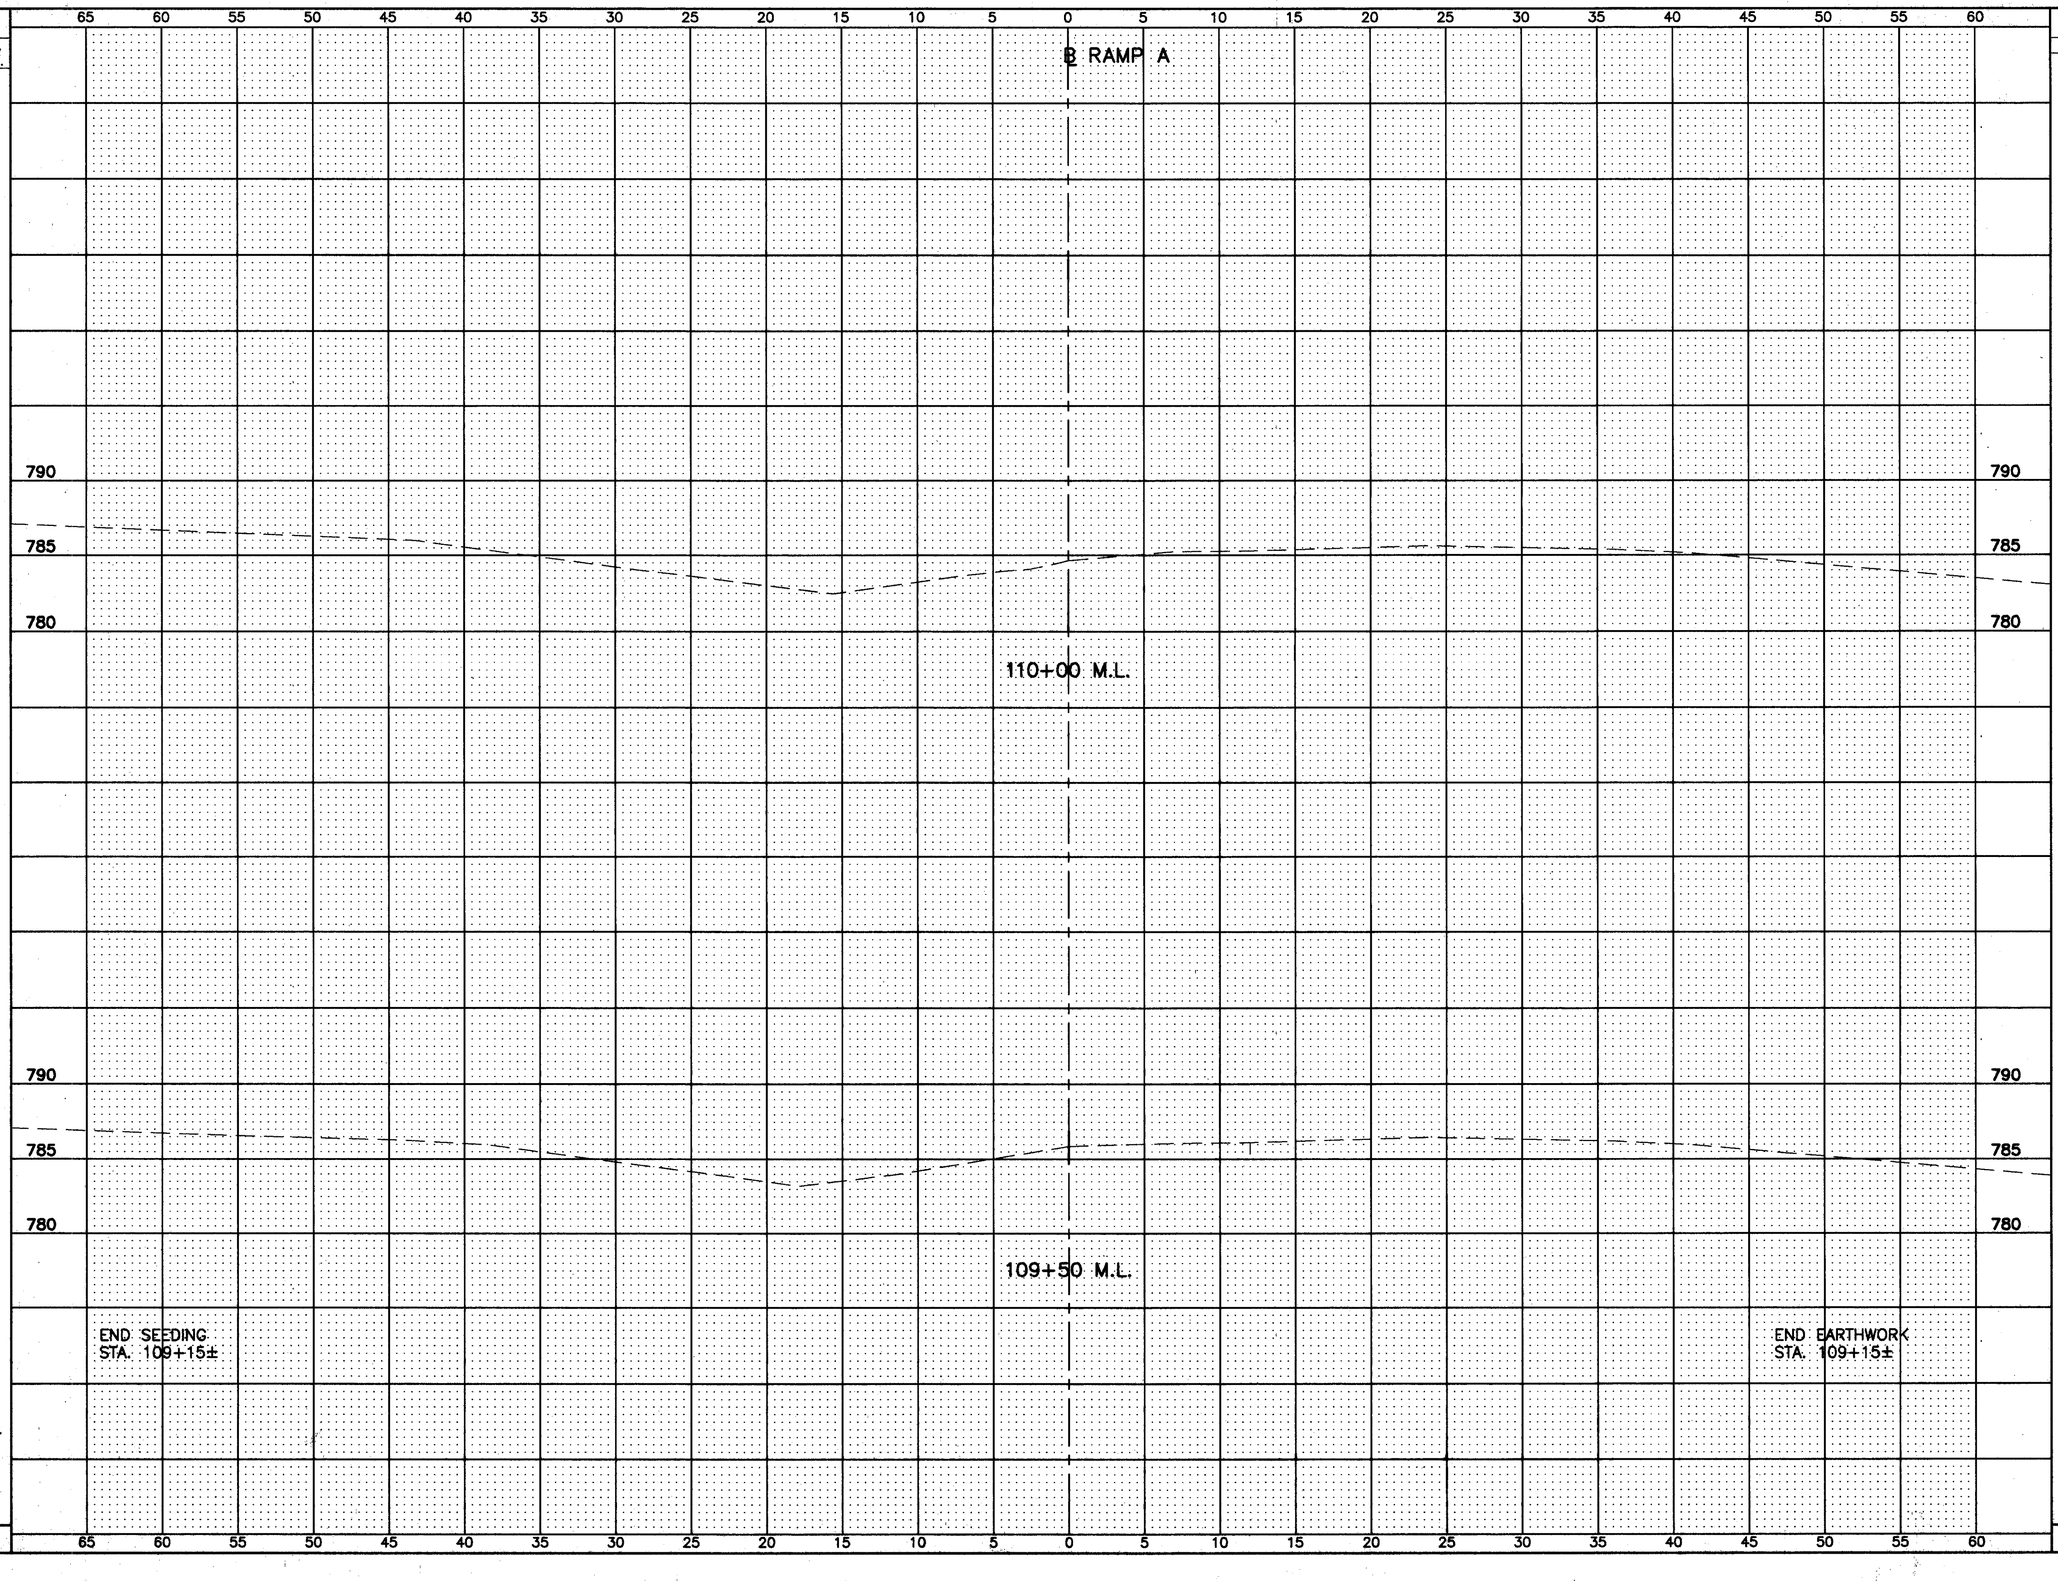

END AREA		VOLUME	
CUT	FILL	CUT	FILL
10	0		
		7	0
TOTAL		7	0

CALCULATED J.A.S.

CHECKED M.L.M.

RAMP A – CROSS SECTIONS
STA. 109+50 TO STA. 110+00

LAK-IR90/SR615-9.26/1.51

185
393

H:\CT\97125\SDSK\XSECARMP.DWG