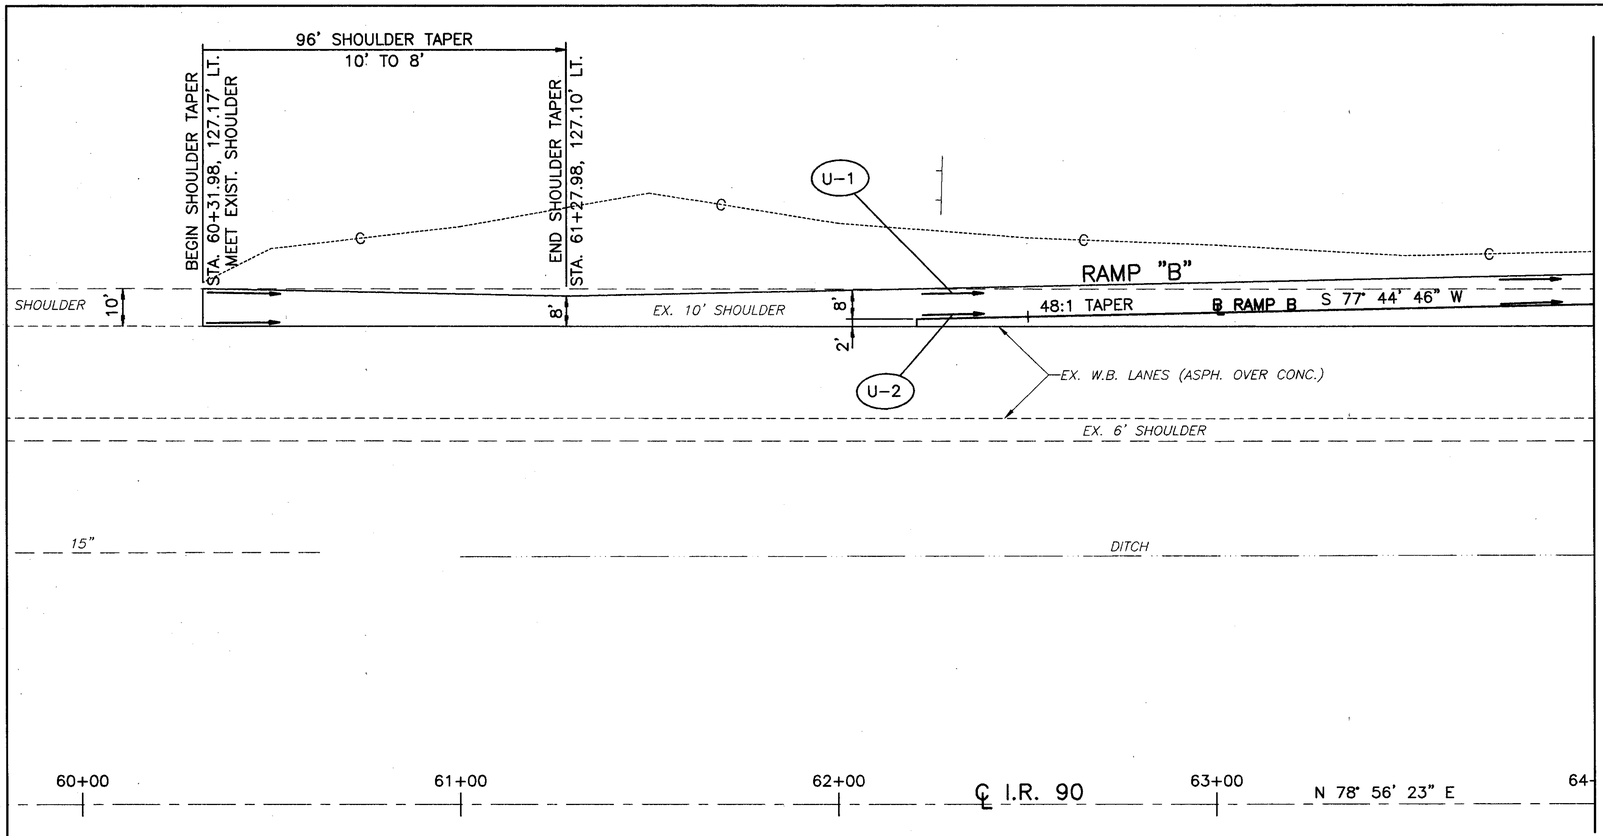

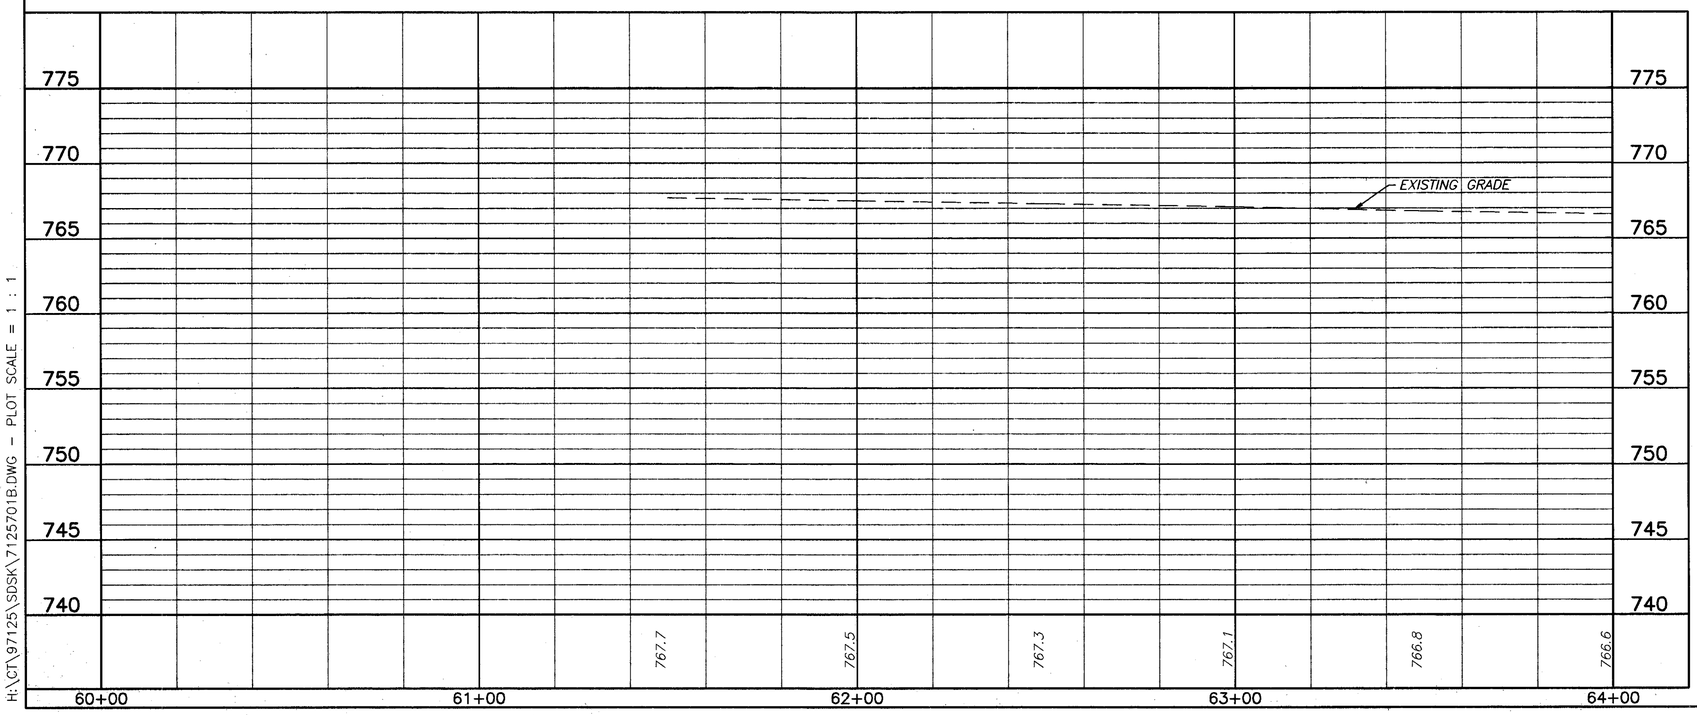

FOR TYPICAL SECTIONS, SEE SHEETS 5 THRU 15
FOR CROSS SECTIONS AND PIPE PROFILES, SEE SHEETS 194 THRU 210
FOR SUPERELEVATION TABLES, SEE SHEETS 246 THRU 254
FOR INTERSECTION DETAILS, SEE SHEETS 255 THRU 262
FOR SIGNING AND PAVEMENT MARKING PLAN, SEE SHEETS 308 THRU 31

SCALE IN FEET
20 10 0 20

CALCULATED PLW
CHECKED WDB

RAMP B
RAMP B - PLAN AND PROFILE STA. 60+00 TO STA. 64+00

LAK-IR90/SR615-9.26/1.51

186
393

H:\CT\97125\SDSK\7125701B.DWG - PLOT SCALE = 1 : 1