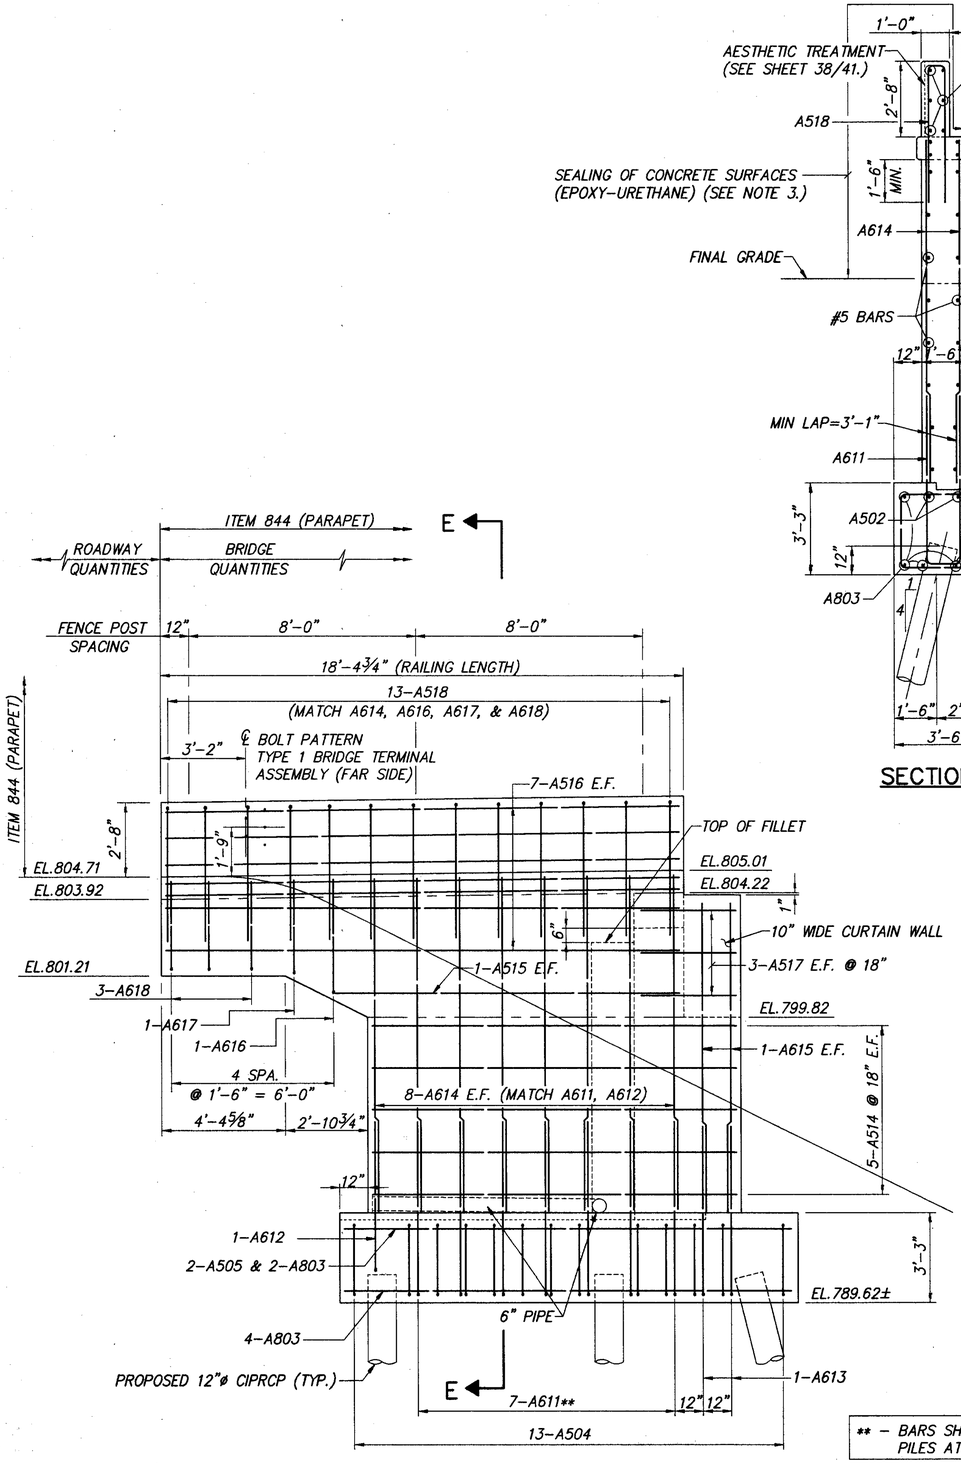

NOTES:

1. FOR REAR ABUTMENT PLAN AND ELEVATION, SEE SHEET 16/41.
2. SEE "DOWEL HOLES" GENERAL NOTE ON SHEET 4/41 FOR INSTALLATION AND PAYMENT INFORMATION.
3. THE SECOND SEALING COAT ONLY SHALL BE TINTED TO FEDERAL COLOR STANDARD 59B-25630 SEMI-GLOSS.
4. NOTATION: EL.-ELEVATION; E.F.-EACH FACE; TYP.-TYPICAL CIPRCP-CAST-IN-PLACE REINFORCED CONCRETE PILES; CLR.-CLEAR; SPA.-SPACES; DWL.-DOWEL.

H:\CT\97125\CAD\9712501.DWG PLOT SCALE 1:32

CT Consultants
Engineers • Architects • Planners

DESIGNED I.A.S. | DRAWN R.L.B. | REVIEWED J.E.A. | DATE 10/26/01
CHECKED J.P.R. | REVISED - | STRUCTURE FILE NUMBER 4304055

REAR WINGWALL DETAILS
BRIDGE NO. LAK-90-0945
S.R. 615 OVER INTERSTATE 90

LAK-IR90/SR615-
9.26/1.51

17 / 41

344
393