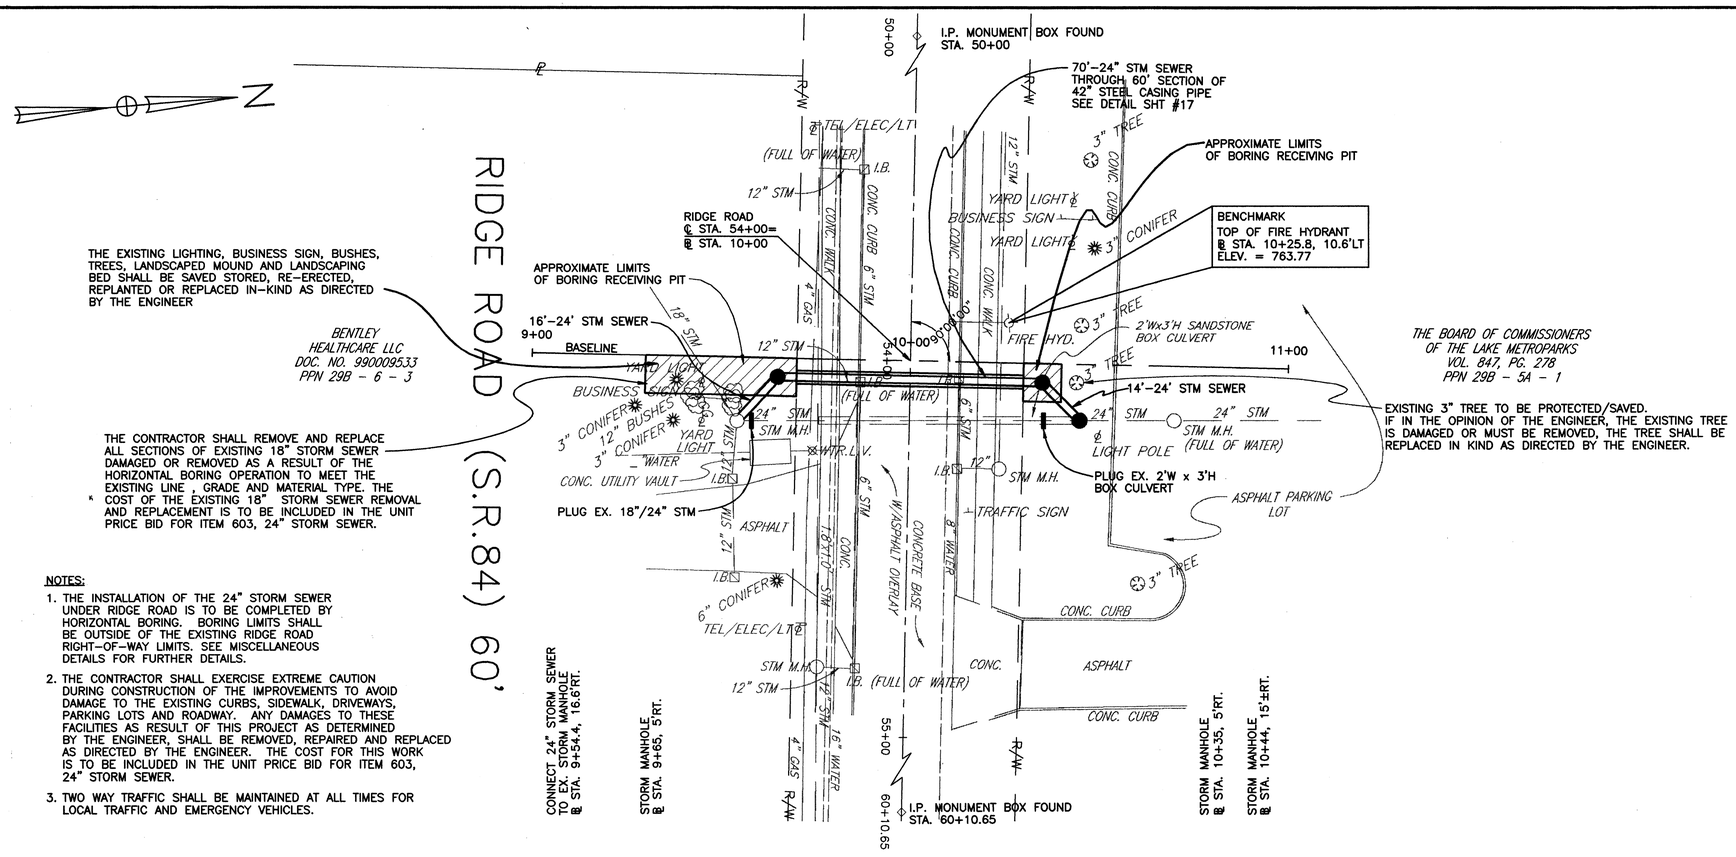

NOTES:

1. THE INSTALLATION OF THE 24" STORM SEWER UNDER RIDGE ROAD IS TO BE COMPLETED BY HORIZONTAL BORING. BORING LIMITS SHALL BE OUTSIDE OF THE EXISTING RIDGE ROAD RIGHT-OF-WAY LIMITS. SEE MISCELLANEOUS DETAILS FOR FURTHER DETAILS.
2. THE CONTRACTOR SHALL EXERCISE EXTREME CAUTION DURING CONSTRUCTION OF THE IMPROVEMENTS TO AVOID DAMAGE TO THE EXISTING CURBS, SIDEWALK, DRIVEWAYS, PARKING LOTS AND ROADWAY. ANY DAMAGES TO THESE FACILITIES AS RESULT OF THIS PROJECT AS DETERMINED BY THE ENGINEER, SHALL BE REMOVED, REPAIRED AND REPLACED AS DIRECTED BY THE ENGINEER. THE COST FOR THIS WORK IS TO BE INCLUDED IN THE UNIT PRICE BID FOR ITEM 603, 24" STORM SEWER.
3. TWO WAY TRAFFIC SHALL BE MAINTAINED AT ALL TIMES FOR LOCAL TRAFFIC AND EMERGENCY VEHICLES.

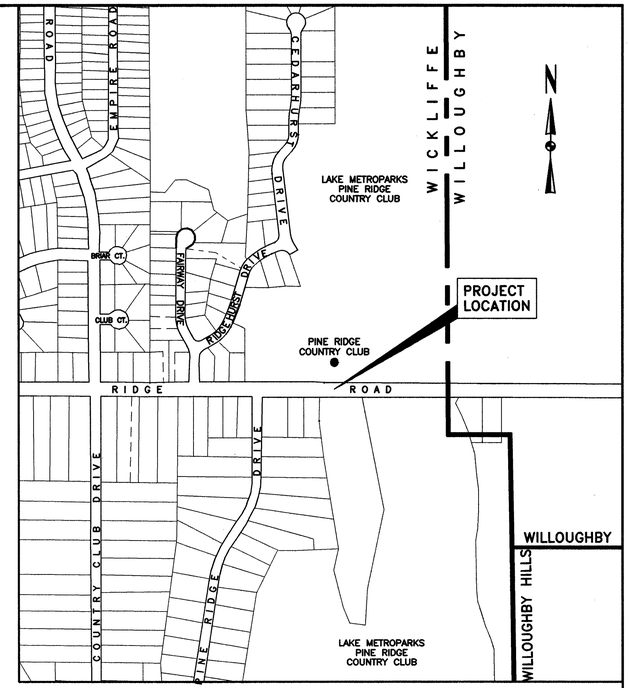

LOCATION MAP

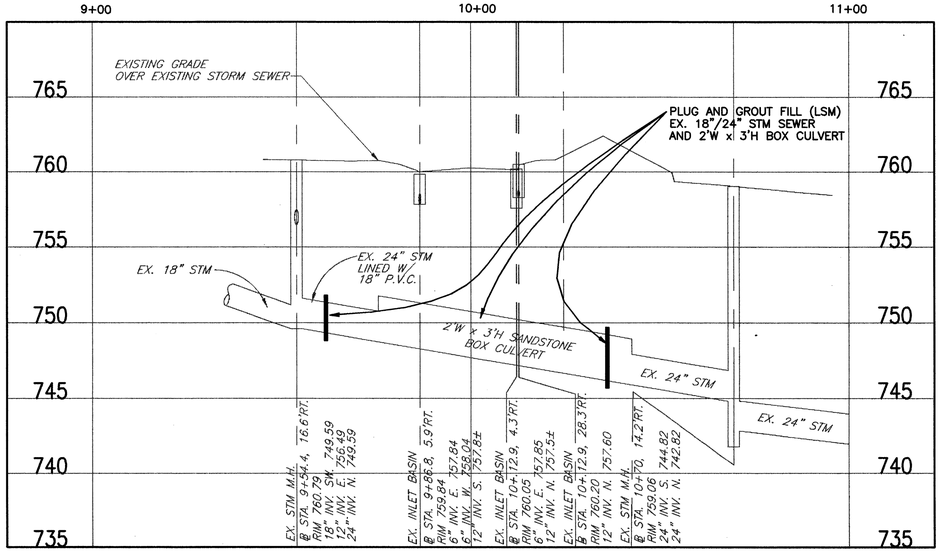

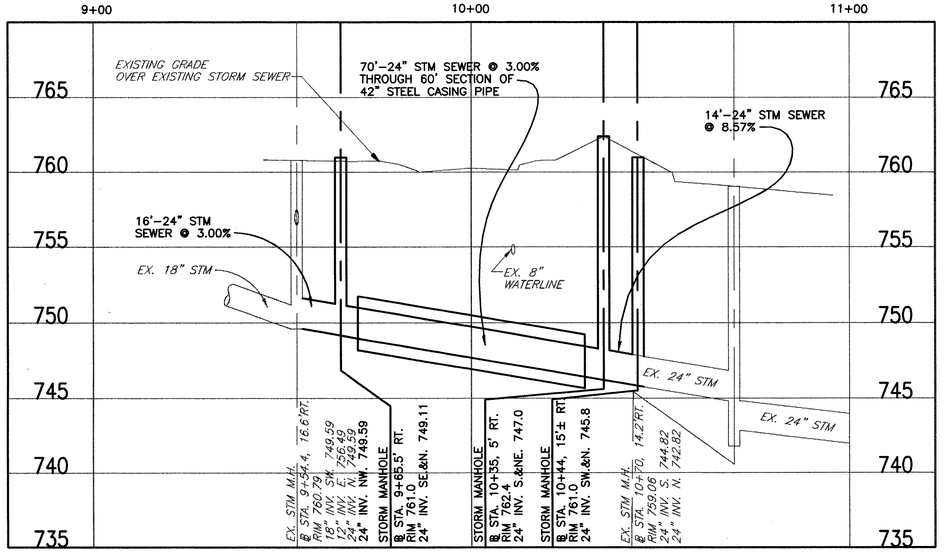

COPYRIGHT - DATE: 02-00 10:45, CT CONSULTANTS INC. H:\1998\98367\DWG\98381PP1.DWG

CT Consultants, Inc.
Engineers • Architects • Planners
Willoughby • Mentor • Columbus • North Canton • Youngstown

STATE OF OHIO
ROBERT SCOTT WOOD
58340
REGISTERED PROFESSIONAL ENGINEER

REV. NO.	DESCRIPTION	DATE	BY	CH'K'D.

RIDGE ROAD CULVERT REPLACEMENT

CITY OF WICKLIFFE, LAKE COUNTY, OHIO

DATE: 2-15-00
DRAWN BY: J.L.
CHECKED BY: R.S.W.
APPROVED BY: R.S.W.
F.B. No. 1152 PG. 39

PLAN AND PROFILE

SCALE
HOR. 1" = 20'
VERT. 1" = 5'
CONTRACT No. 98367
SHEET NO. 9 OF 20