FED. RD. DIVISION	STATE	PROJECT	
2	OHIO		

5/100

LAKE COUNTY
Sec. LAK-640-2.56

TYPICAL SECTIONS

TYPE T-71 REINFORCED CONCRETE PAVEMENT

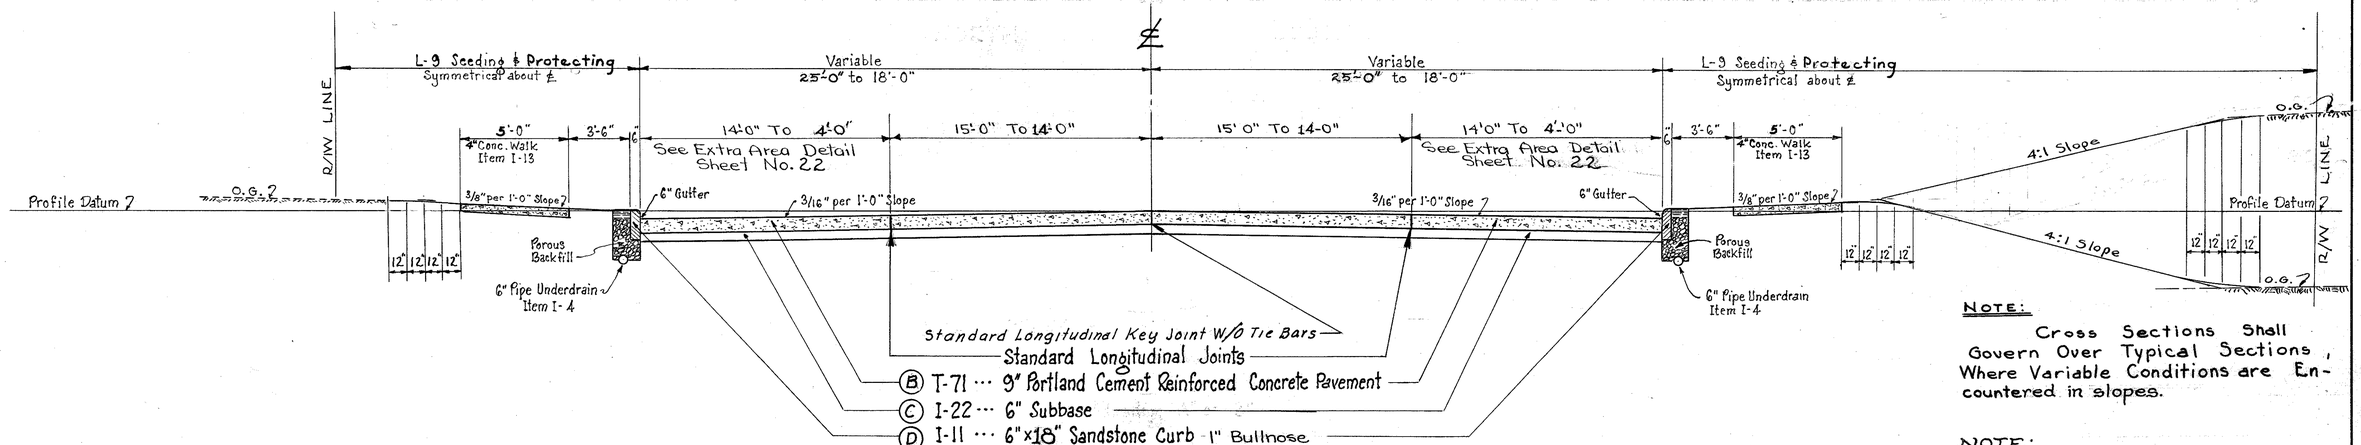

VINE STREET

SCALE: 1/4" = 1'-0"

STA.159+06.22 to STA.161+90

SEE EXTRA AREA SHT.# 22 FROM STA.157+31.51 TO STA.159+06.22

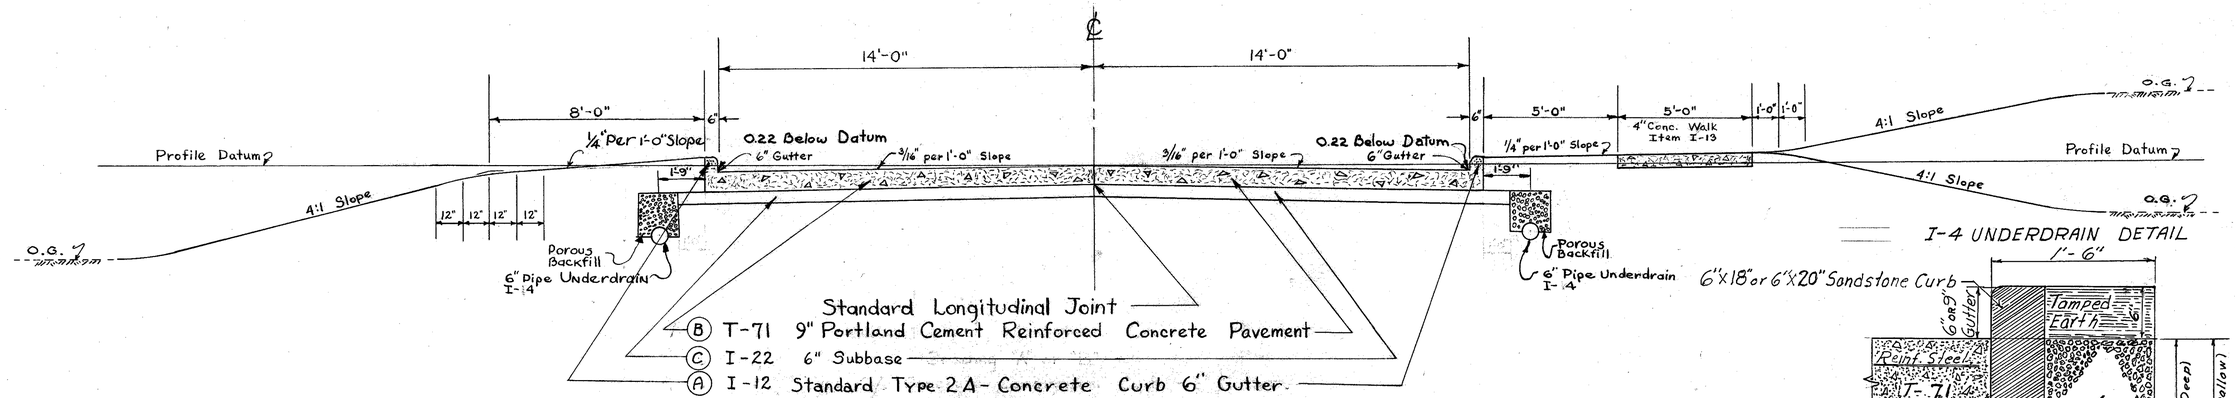

SERVICE ROADS

Scale: 3/8" = 1'-0"

BEN-HUR SERVICE ROAD STA.0+84.00 to STA.7+95.27

SEE EXTRA AREA SHT.# 21 { FROM STA. 0+34.00 to STA. 0+84.00 ; FROM STA. 7+95.27 to STA. 8+44.05

SKIFF SERVICE ROAD STA.0+63.85 to STA.4+75
STA.5+60.41 to STA. 8+26.27

SEE EXTRA AREA SHT.#22 { FROM STA. 0+11.50 to STA. 0+63.85 ; FROM STA. 4+75 to STA. 5+60.41 ; FROM STA. 8+26.27 to STA. 9+08.00

NOTE:

Cross Sections Shall Govern Over Typical Sections, Where Variable Conditions are Encountered in slopes.

NOTE:

Min. Depth of 6" Pipe Underdrain Item I-4, 2'-10" From Edge of Pavt to Flow Line.

I-4 UNDERDRAIN DETAIL

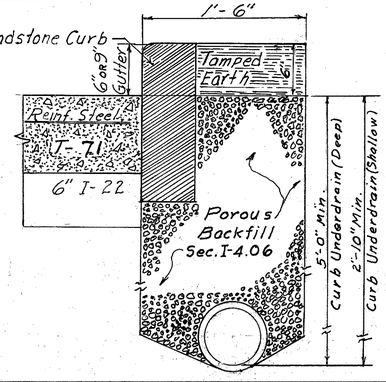

SERVICE ROADS & VINE ST. ··· TYPICAL SECTIONS