D 20

LAK-640-2.56

FED. RD. DIVISION	STATE	PROJECT	
2	OHIO		

51/100

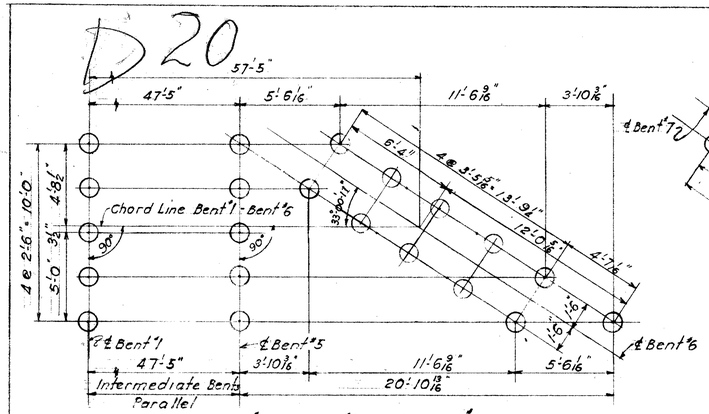

BENT #1 - BENT #6 -- TRACK #50

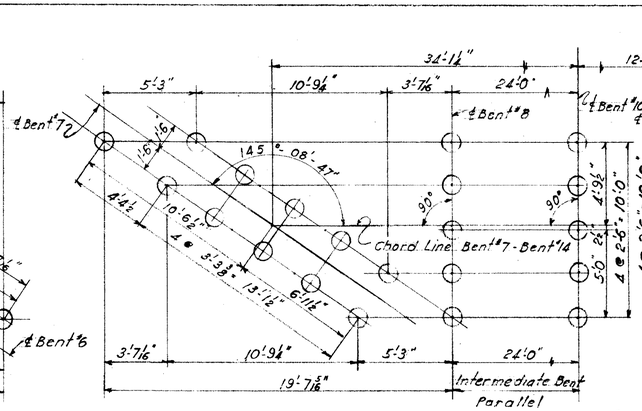

BENT #7 - BENT #14 -- TRACK #50

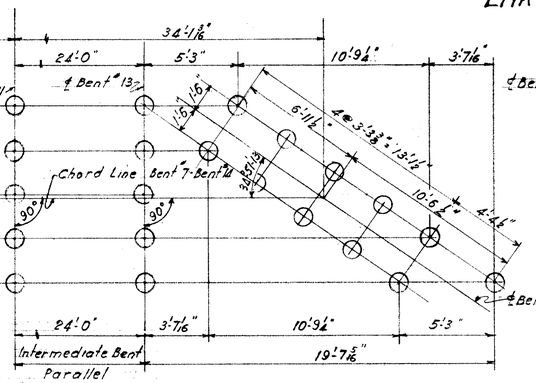

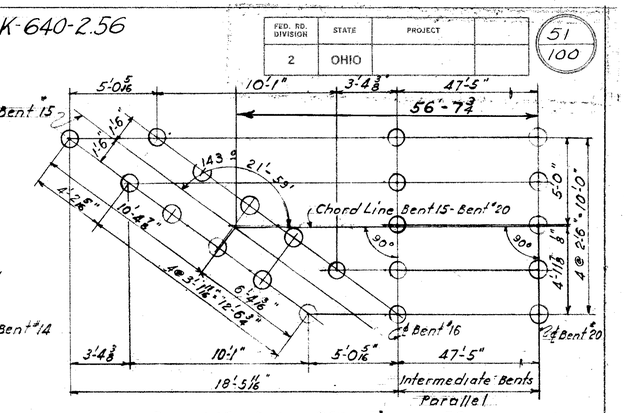

BENT #15 - BENT #20 -- TRACK 50

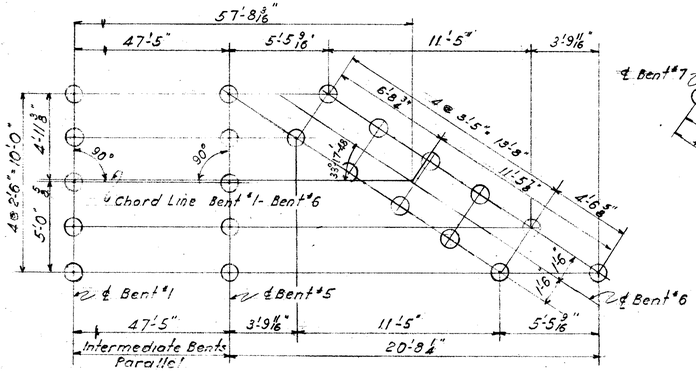

BENT #1 - BENT #6 -- TRACK #1

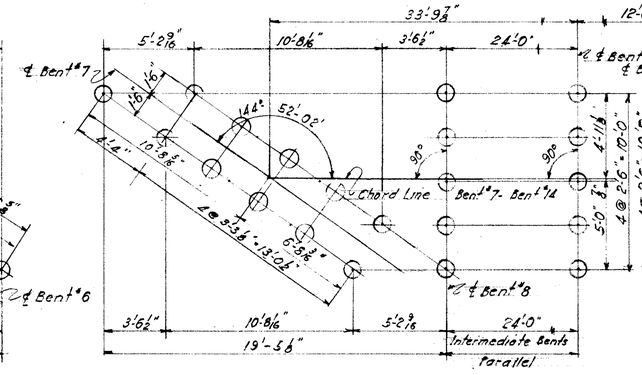

BENT #7 - BENT #14 -- TRACK #1

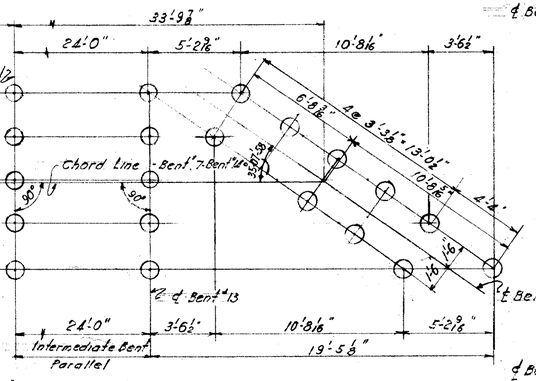

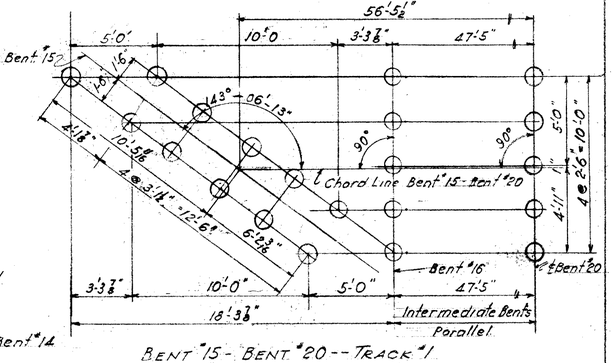

BENT #15 - BENT #20 -- TRACK #1

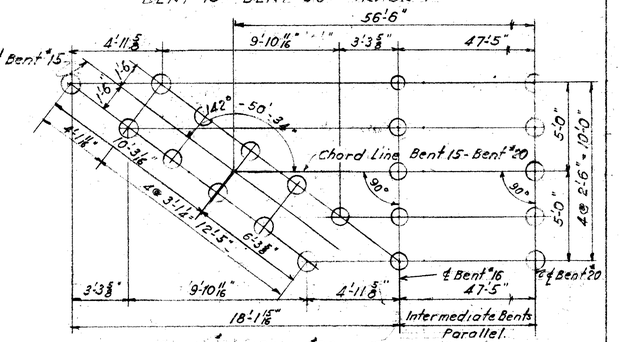

BENT #15 - BENT #20 -- TRACK 2

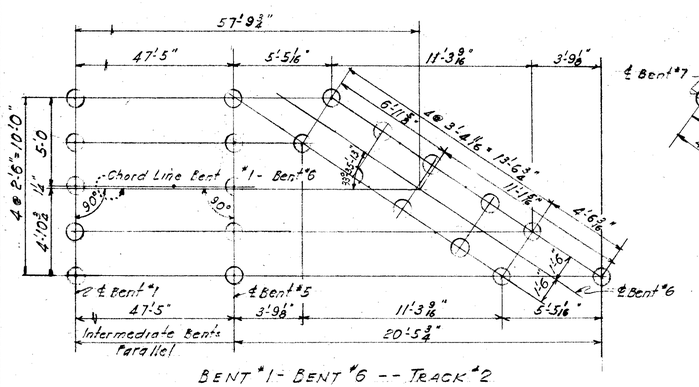

BENT #1 - BENT #6 -- TRACK #2

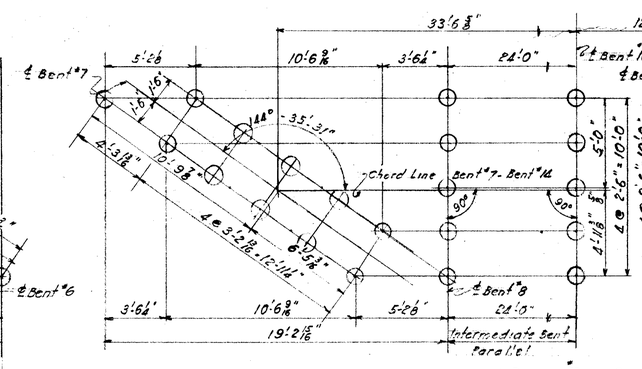

BENT #7 - BENT #14 -- TRACK #2

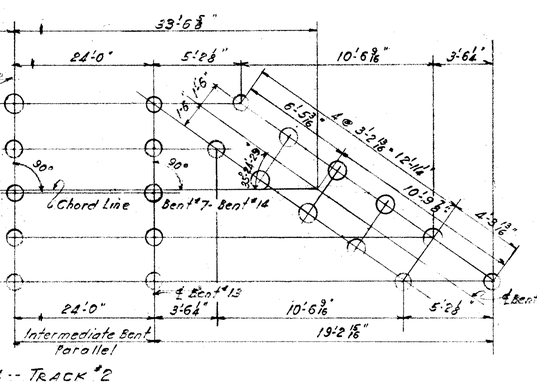

Correct: J. L. Beckel
Engineer of Structures
Leo E. Robinson
Assistant Chief Engineer

Approved: E. DeLuccia
Chief Engineer

Drawn	R.C.	Checked	R.A.L.

REVISIONS

Date	By	Description

Highway Bridge No. LAK-640-0282

N.Y.C. SYSTEM	OFFICE OF CHIEF ENGINEER	NEW YORK, N.Y.

BR #56 1/4 ERIE
GRADE SEPARATION
VINE STREET
WILLOUGHBY, OHIO
TEMPORARY TRESTLES - DETAILS

Western District	Lake Division		Sheet 3 of 7
Scale 1/4" = 1'-0"	Sept. 3, 1959	Vol. Sec. 203	File No. 93207