FED. RD. DIVISION	STATE	PROJECT	
2	OHIO		

64
100

LAK - 640 - 2.56

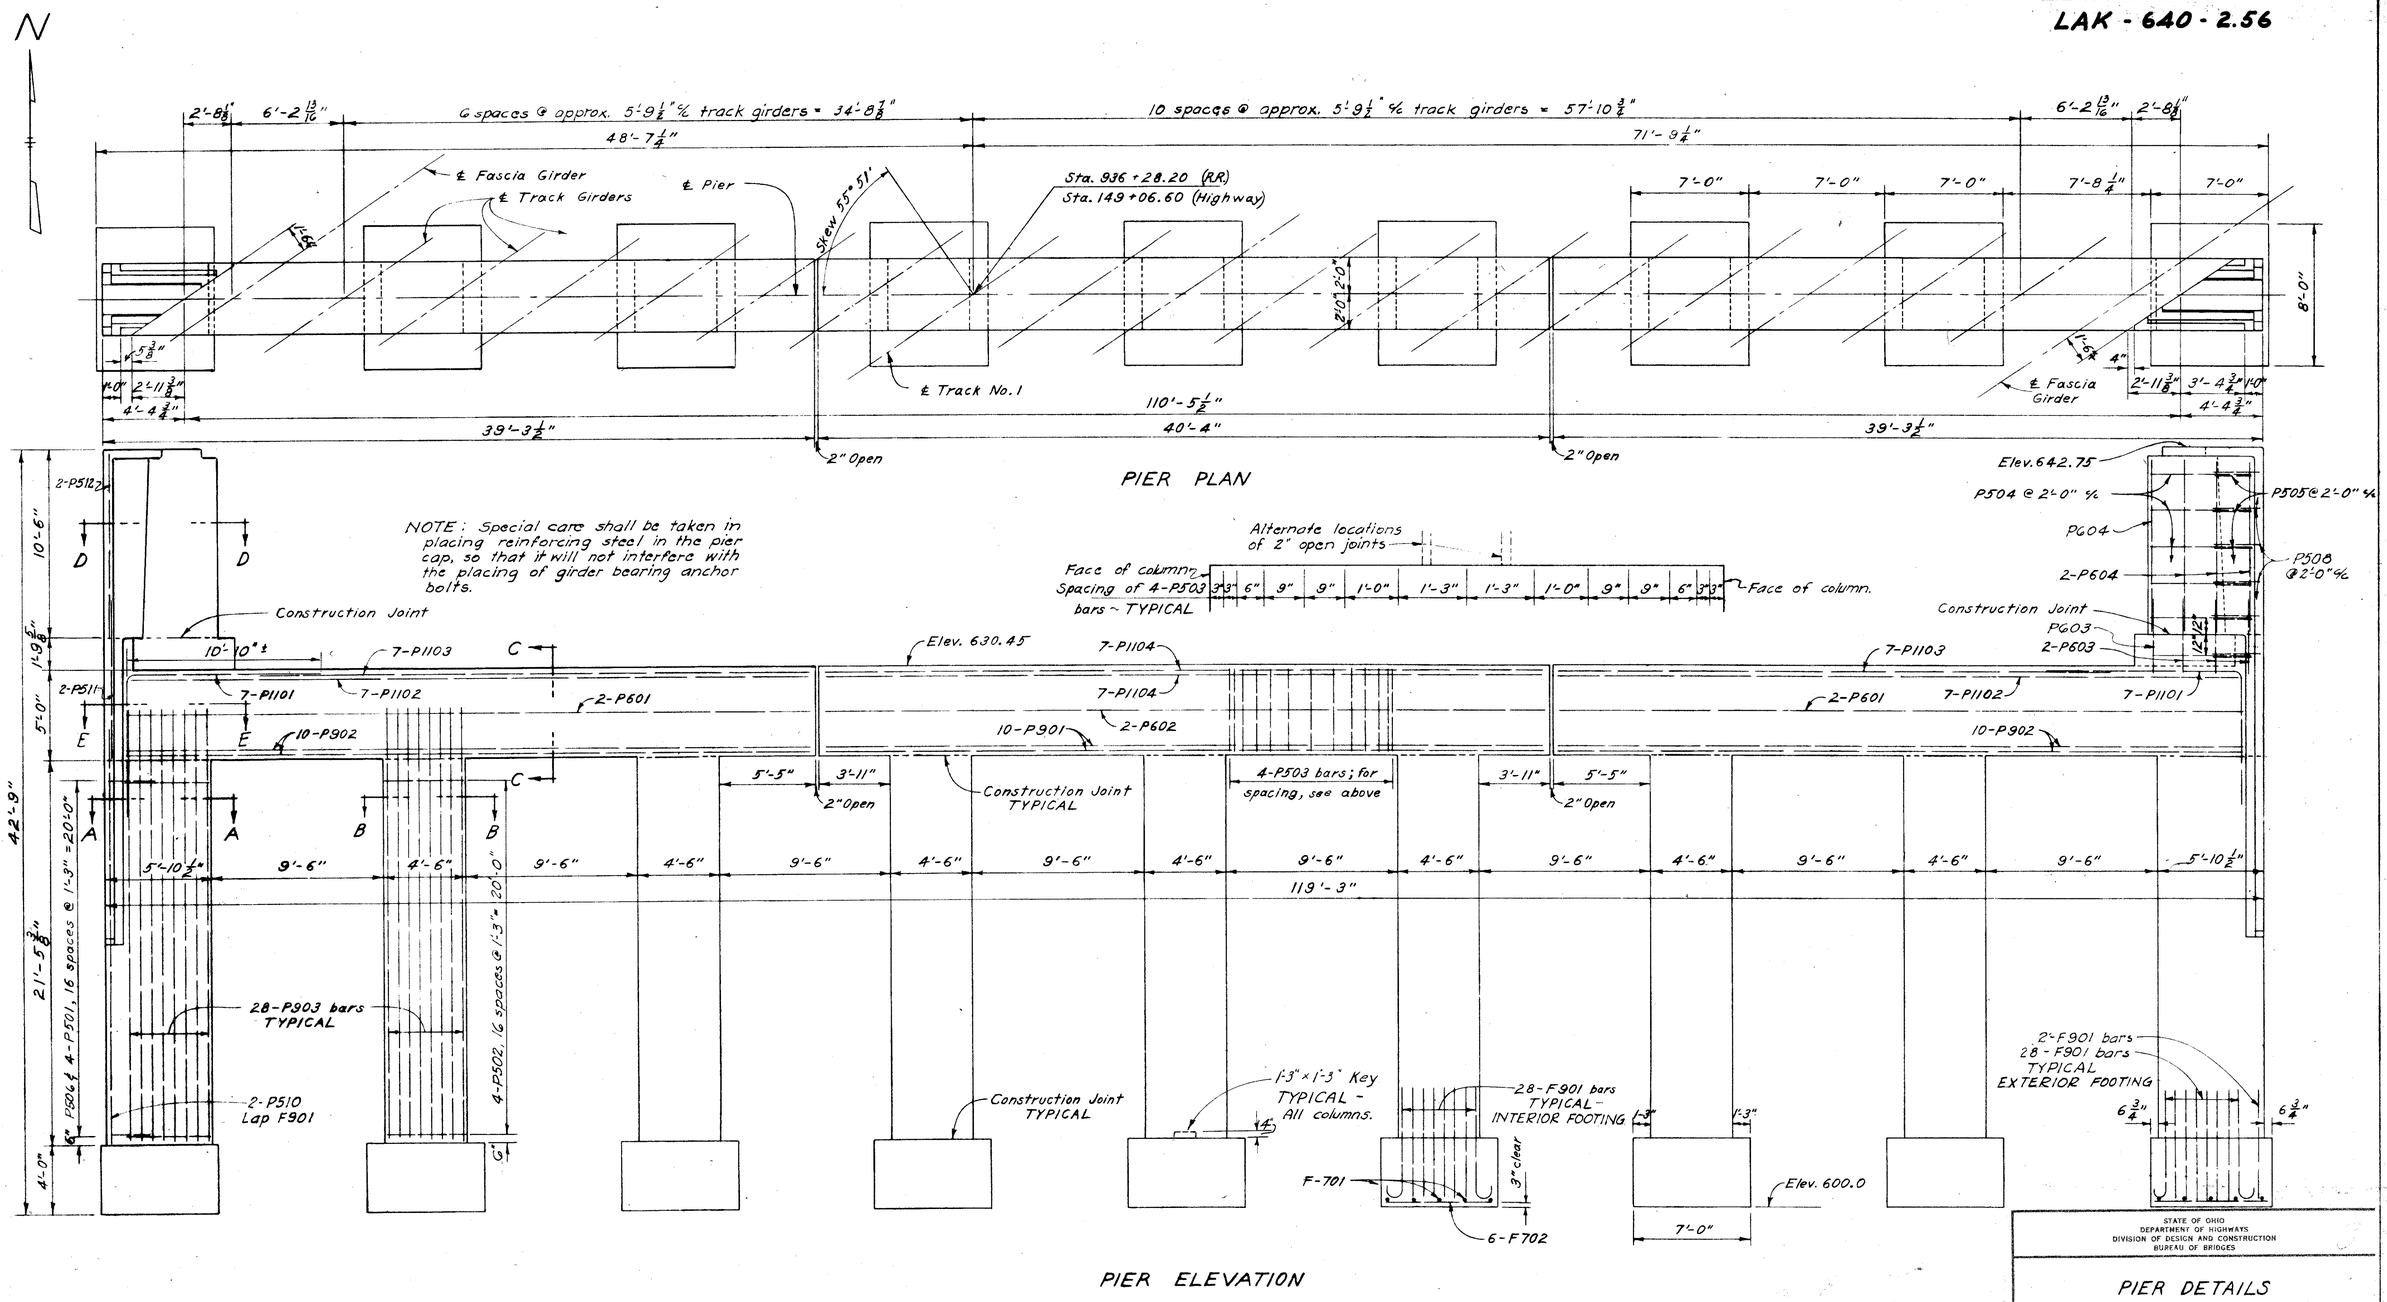

See Sheet No. 65 for side elevation view of pier and for Sections A-A, B-B, C-C, D-D and E-E.

STATE OF OHIO
DEPARTMENT OF HIGHWAYS
DIVISION OF DESIGN AND CONSTRUCTION
BUREAU OF BRIDGES

PIER DETAILS

BRIDGE No. LAK-640-0282
N.Y.C. RR over SR 640

LAKE COUNTY — Sta. 149 + 06.60

DESIGNED	DRAWN	TRACED	CHECKED	REVIEWED	DATE	REVISED
CPD	FFE		NEY	BFG / 8-3-59		8-18-59