FED. RD. DIVISION	STATE	PROJECT	
2	OHIO		

67
100

LAK-640-2.56

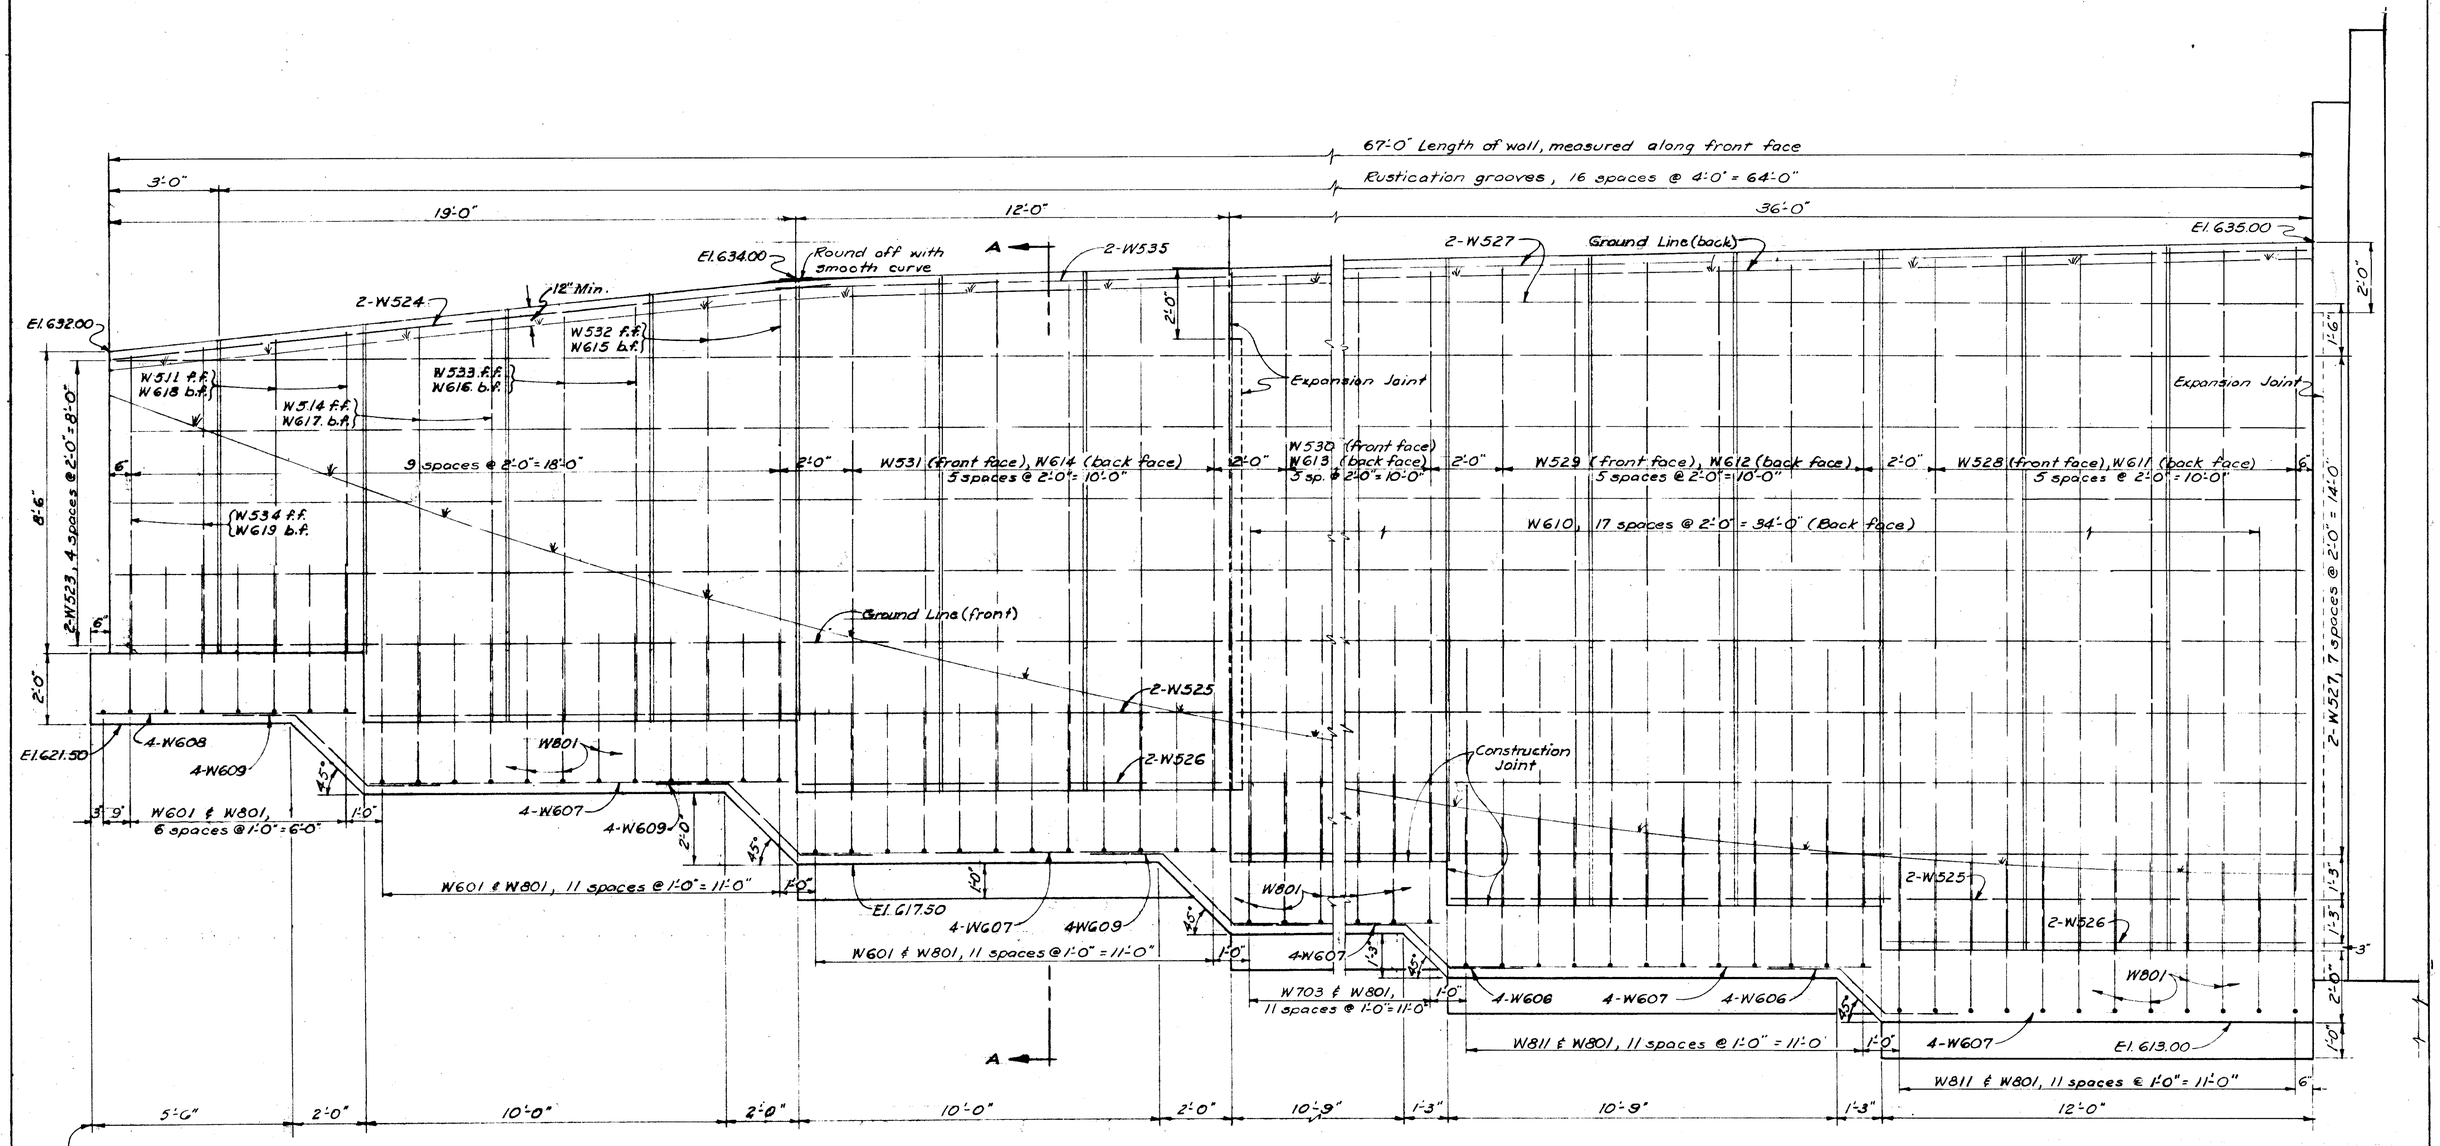

NORTHWEST WINGWALL DEVELOPED ALONG FRONT FACE OF WALL

See Southwest Wingwall Details, Sheet No. 68 for detail of expansion joints.
See Detail Sheet No. 66 for Section A-A
See Sheet No. 63 for Rustication Groove Details.

STATE OF OHIO
DEPARTMENT OF HIGHWAYS
DIVISION OF DESIGN AND CONSTRUCTION
BUREAU OF BRIDGES

NORTHWEST WINGWALL DETAILS

BRIDGE No. LAK-640-0282
NYCRR OVER S.R. 640

LAKE COUNTY STA 149+06.60

DESIGNED	DRAWN	TRACED	CHECKED	REVIEWED	DATE	REVISED
H.L.C.	H.L.C.		J.C.H.	BFG	8-3-59	