FED. RD. DIVISION	STATE	PROJECT	
2	OHIO		

68
100

LAK-640-2.56

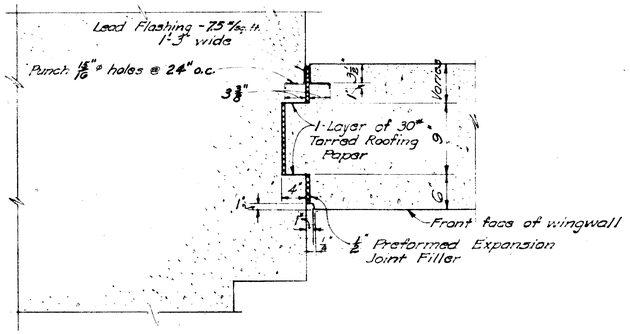

SECTION C-C

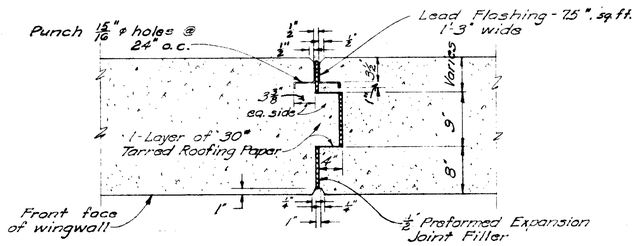

SECTION B-B

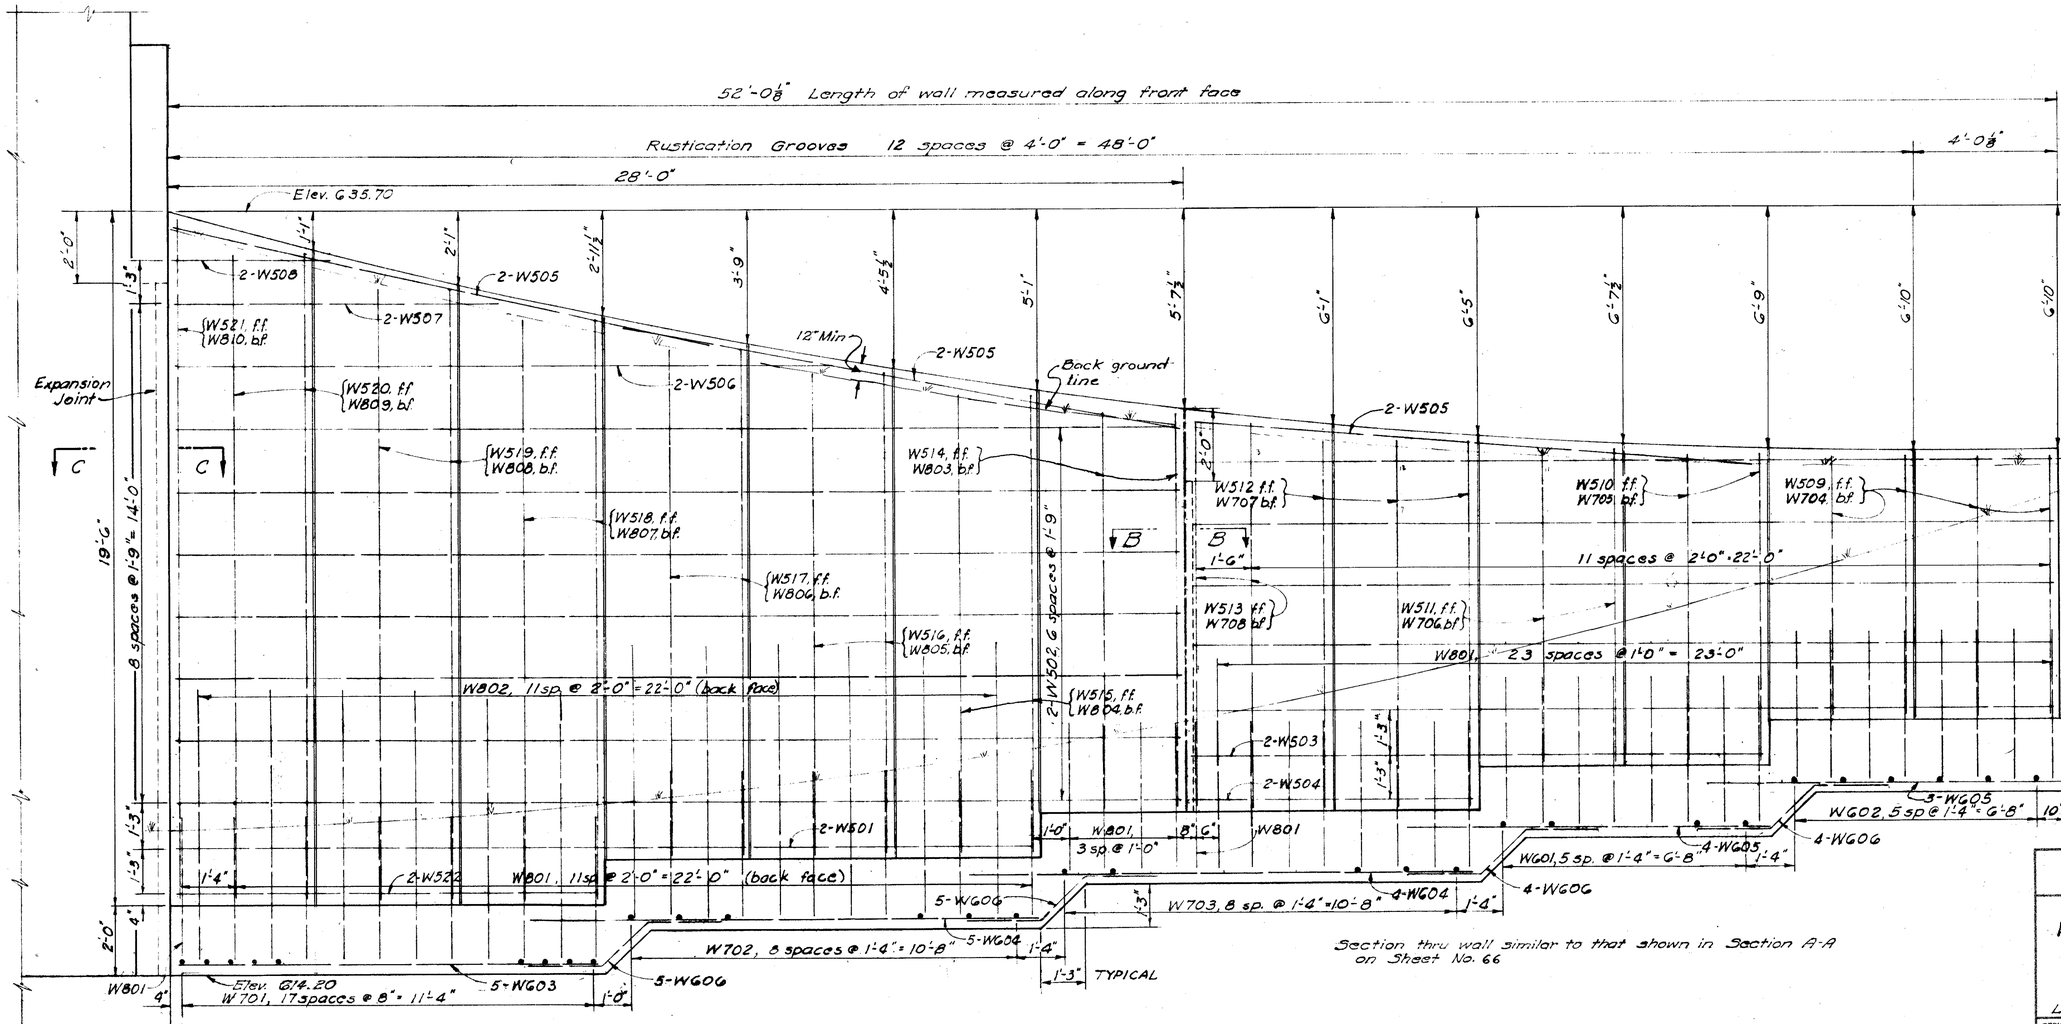

SOUTHWEST WINGWALL DEVELOPED ALONG FRONT FACE OF WALL

Section thru wall similar to that shown in Section A-A on Sheet No. 66

STATE OF OHIO
DEPARTMENT OF HIGHWAYS
DIVISION OF DESIGN AND CONSTRUCTION
BUREAU OF BRIDGES

SOUTHWEST WINGWALL DETAILS

BRIDGE No. LAK-640-0282
NYCRR OVER S.R. 640
STA 149+06.60

LAKE COUNTY

DESIGNED	DRAWN	TRACED	CHECKED	REVIEWED	DATE	REVISED
CPD	CPD JDJ		WCK	BFG	8-3-59	