FED. RD. DIVISION	STATE	PROJECT	
2	OHIO		

70
100

LAK - 640 - 2.56

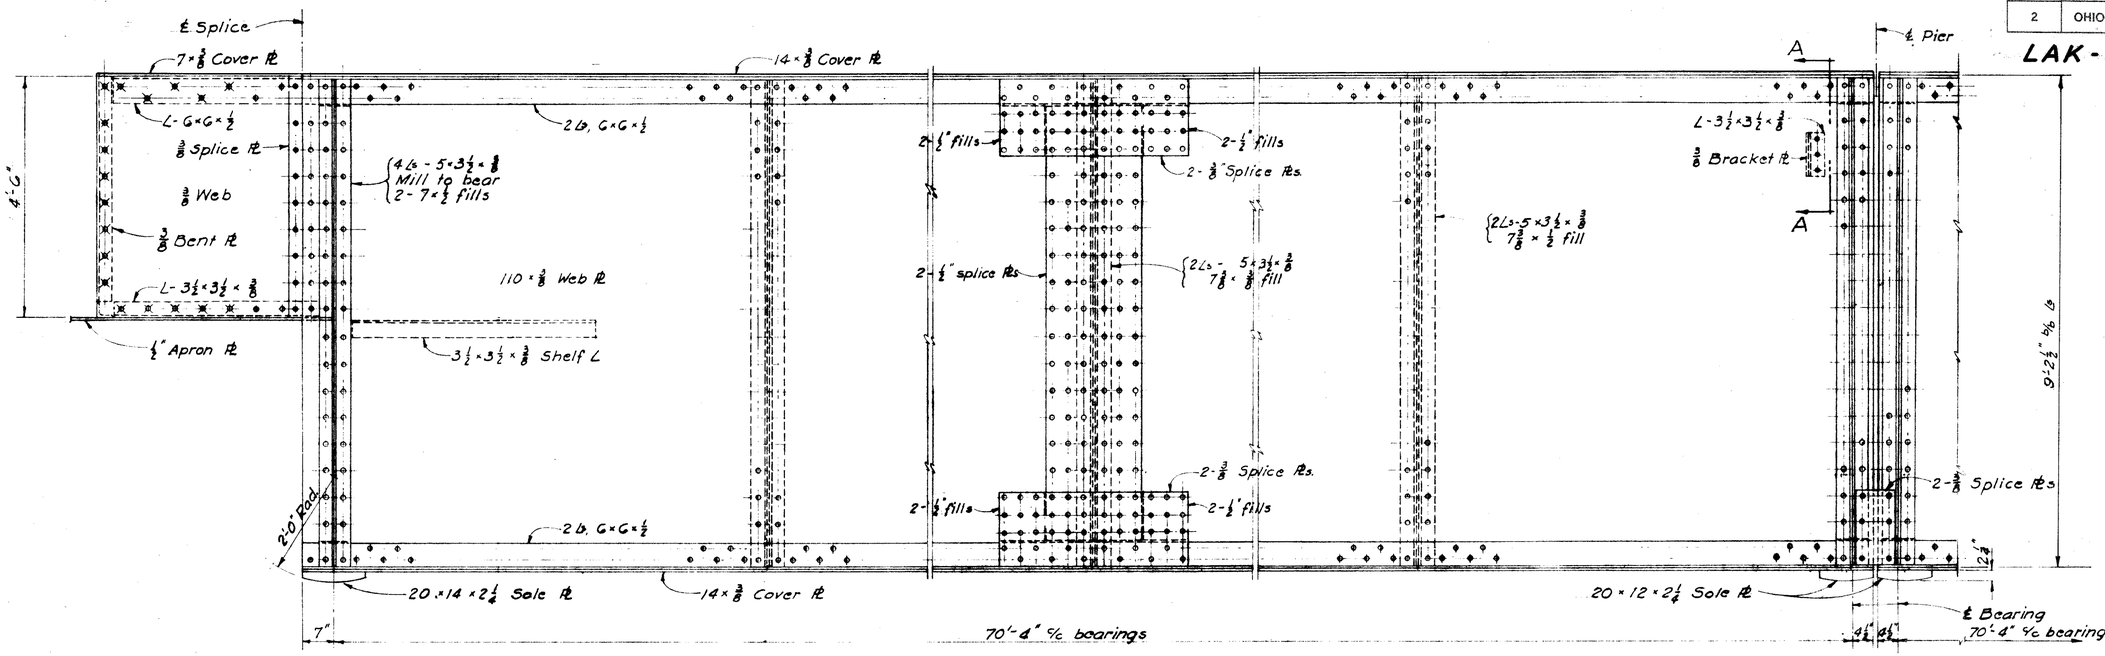

ELEVATION OF FASCIA GIRDER

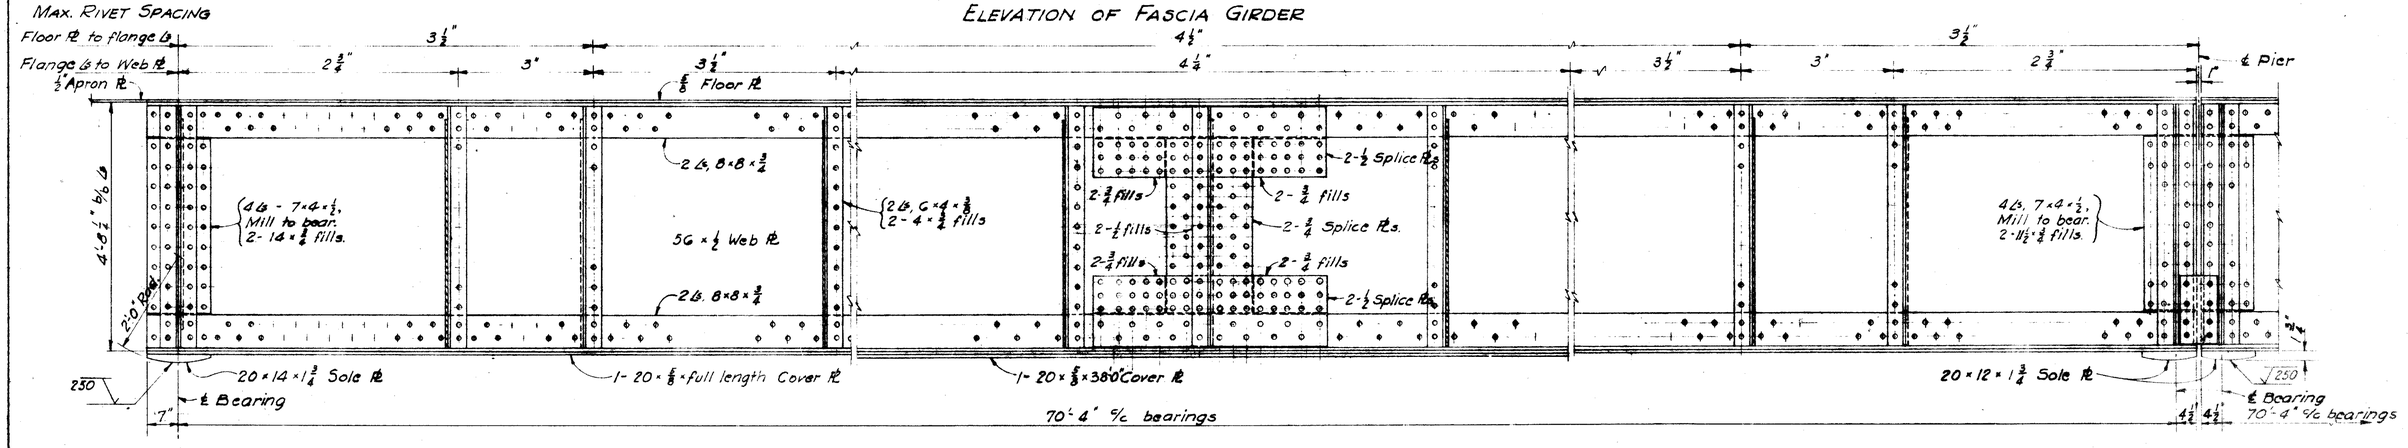

ELEVATION OF TRACK GIRDER

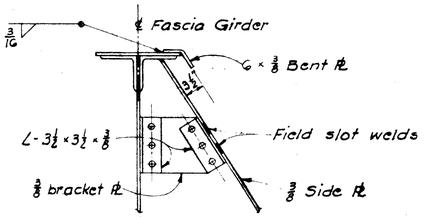

SECTION A-A

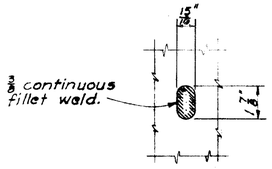

DETAIL OF SLOT WELD

STATE OF OHIO
DEPARTMENT OF HIGHWAYS
DIVISION OF DESIGN AND CONSTRUCTION
BUREAU OF BRIDGES

GIRDER DETAILS

BRIDGE No. LAK-640-0282
N.Y.C. RR over SR 640

LAKE COUNTY STA 149+06.60

DESIGNED	DRAWN	TRACED	CHECKED	REVIEWED	DATE	REVISED
CPD	CPD		WCK	BFG	8-3-59	