I-I-14

H-1

FED. RD. DIVISION	STATE	PROJECT	
2	OHIO		

77/100

LAK-640-2.56

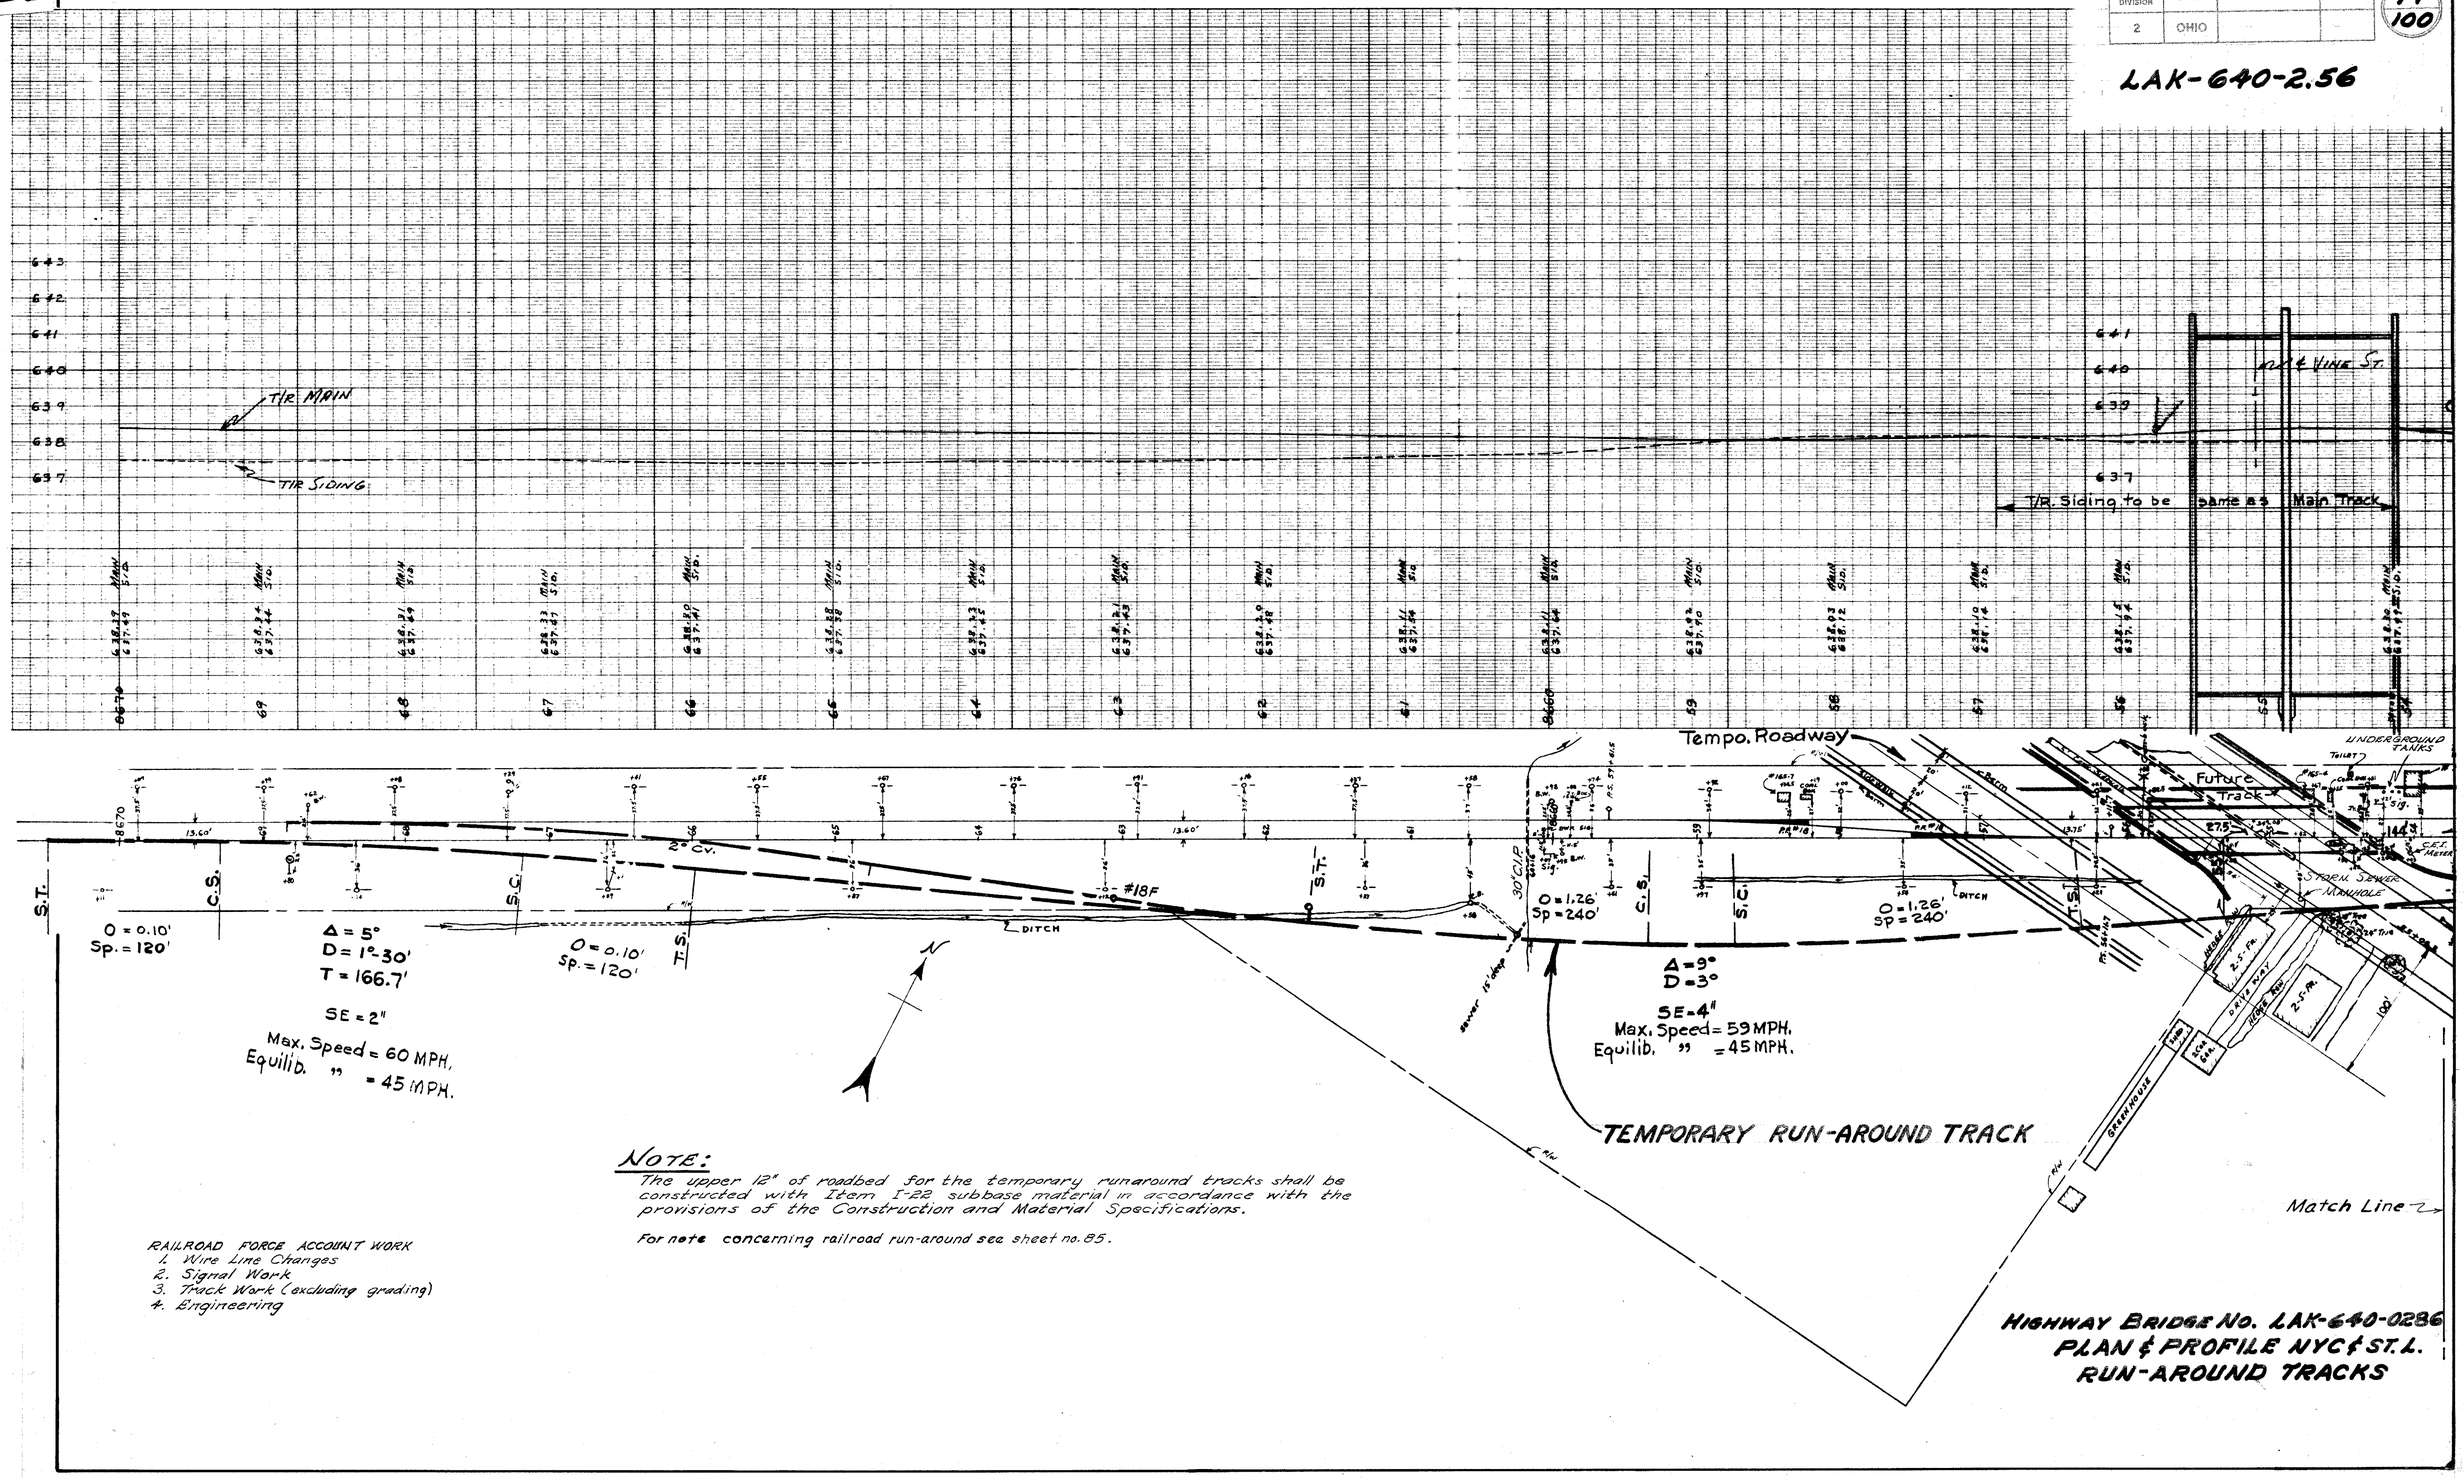

NOTE:
The upper 12" of roadbed for the temporary runaround tracks shall be constructed with Item I-22 subbase material in accordance with the provisions of the Construction and Material Specifications.

For note concerning railroad run-around see sheet no. 85.

RAILROAD FORCE ACCOUNT WORK
1. Wire Line Changes
2. Signal Work
3. Track Work (excluding grading)
4. Engineering

HIGHWAY BRIDGE No. LAK-640-0286
PLAN & PROFILE NYC & ST. L.
RUN-AROUND TRACKS